Copyright of this drawing is vested in the DESIGNER and it must not be copied or reproduced without consent. Figured dimensions only are to be taken from this drawing. All contractors must visit the site and be responsible for taking and checking all dimensions relative to their work.

Rev.	Drawn	Comments	Date

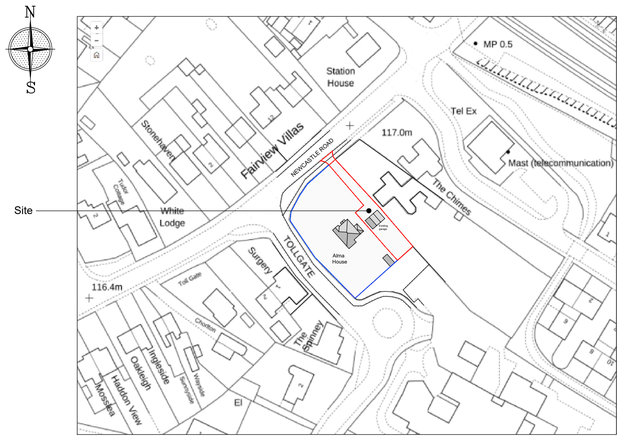

Site location plan

Scale 1:1250

Existing site plan

Scale 1:200

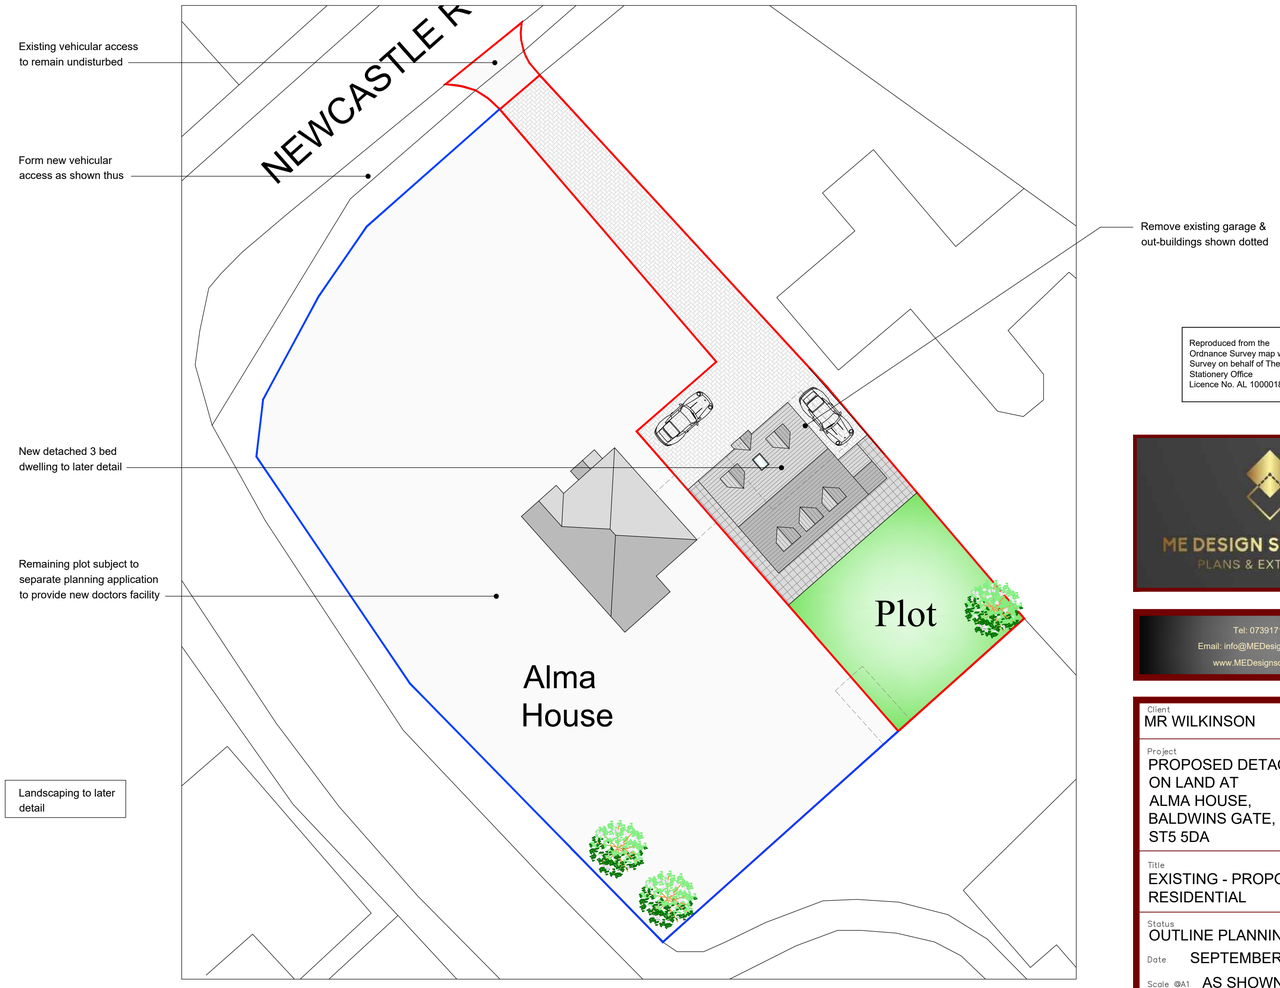

Proposed site plan

Scale 1:200

Reproduced from the Ordnance Survey map with the permission of Ordnance Survey on behalf of The Controller of Her Majesty's Stationery Office
Licence No. AL 100001834

ME DESIGN SOLUTIONS
PLANS & EXTENSIONS

Tel: 07391714290
Email: info@MEDesignsolutions.co.uk
www.MEDesignsolutions.co.uk

Client
MR WILKINSON

Project
PROPOSED DETACHED DWELLING ON LAND AT ALMA HOUSE, BALDWINS GATE, ST5 5DA

Title
EXISTING - PROPOSED PLANS RESIDENTIAL

Status
OUTLINE PLANNING

Date SEPTEMBER 2025 Drawn ME

Scale @A1 AS SHOWN Checked

Project No Drawing No.
100-01 Rev

Copyright ©ME Design Sol. 2019. All rights reserved.