


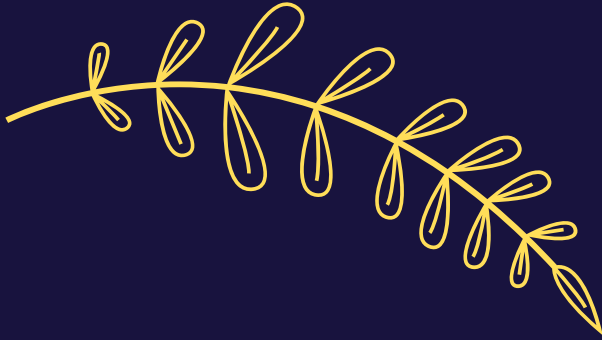

Jackson Way, Stamford

Guide Price £650,000



Eastaway
PROPERTY

www.eastaway.co.uk | 01780 672030 | hello@eastaway.co.uk



Virtual Tour

www.eastaway.co.uk | 01780 672030 | hello@eastaway.co.uk



Click the play button above to see the virtual tour of this property. If this doesn't work on your browser, please visit: <https://tour.giraffe360.com/ca92ff3159ec497aae33986b6aaa7d96/?lsf=1>



Luxury 5-bedroom executive home in Stamford. Stunning decor throughout with modern design and spacious rooms. Enclosed rear gardens, large driveway with double garage. Located in a vibrant market town with excellent schools and amenities. Approximate total area: 2170.42 sq ft

Culinary Haven

From the elegant hallway, the spectacular wall of glass and aluminium cannot be missed - it's a striking wow factor of the property. This space is ideal for hosting dinner parties or just relaxing as a family. Separated into three separate zones, this multifunctional space houses a striking modern kitchen, a comfortable dining area, and luxurious living area. The kitchen, a true chef's delight, boasts state-of-the-art appliances, including two sets of ovens, ample counter space, and a design that blends functionality with aesthetics. This culinary haven inspires the creation of exquisite meals and memorable moments.





Sophisticated Space

The living room is adorned with large dual-aspect windows and French doors that lead to the enclosed rear gardens, filling the space with natural light. This room, with its tasteful decoration, creates an atmosphere of tranquillity, ideal for hosting guests or enjoying peaceful family evenings.



Restful Retreats

Ascend to the first floor where luxury continues with two opulent guest suites, each with its own en-suite bathroom and fitted furniture, a delightful double bedroom, and a single room currently styled as a sleek home office. The main family bathroom offers a spa-like experience with a modern design and a vast walk-in shower. Unique to this home, each bedroom benefits from air conditioning, ensuring comfort during the summer months.







Eastaway

PROPERTIES

Eastaway

PROPERTIES

www.eastaway.co.uk | 01780 672030 | hello@eastaway.co.uk

Private Sanctuary

The second floor houses the primary suite, with its splendid en-suite bathroom and large walk-in dressing area with bespoke built-in wardrobes, offers a private retreat of luxury. The dressing room, which has bespoke fitted wardrobes, is a dreamy space to get ready for any occasion, spacious and practical with essential light. The en-suite bathroom incorporates a wonderfully luxurious freestanding bath, a spacious walk-in shower, and a raised vanity unit with essential storage. It feels like a spa retreat right inside your own home. The master suite, flooded with light from the Velux roof lights, is neutrally decorated in keeping with the style of the entire house.



Eastaway
PROPERTY

Eastaway
PROPERTY

www.eastaway.co.uk | 01780 672030 | hello@eastaway.co.uk






Oasis of tranquillity

Step outside to discover a large beautifully landscaped garden. The outdoor space, perfect for relaxation and entertainment, features a patio area, manicured lawns, and border trees providing privacy throughout spring and summer, creating an oasis of tranquillity. The walls wrapping around the entire space provide a safe haven for children and pets to "play outside," and the ample amount of space on offer means there's plenty of room to entertain, have fun and enjoy.





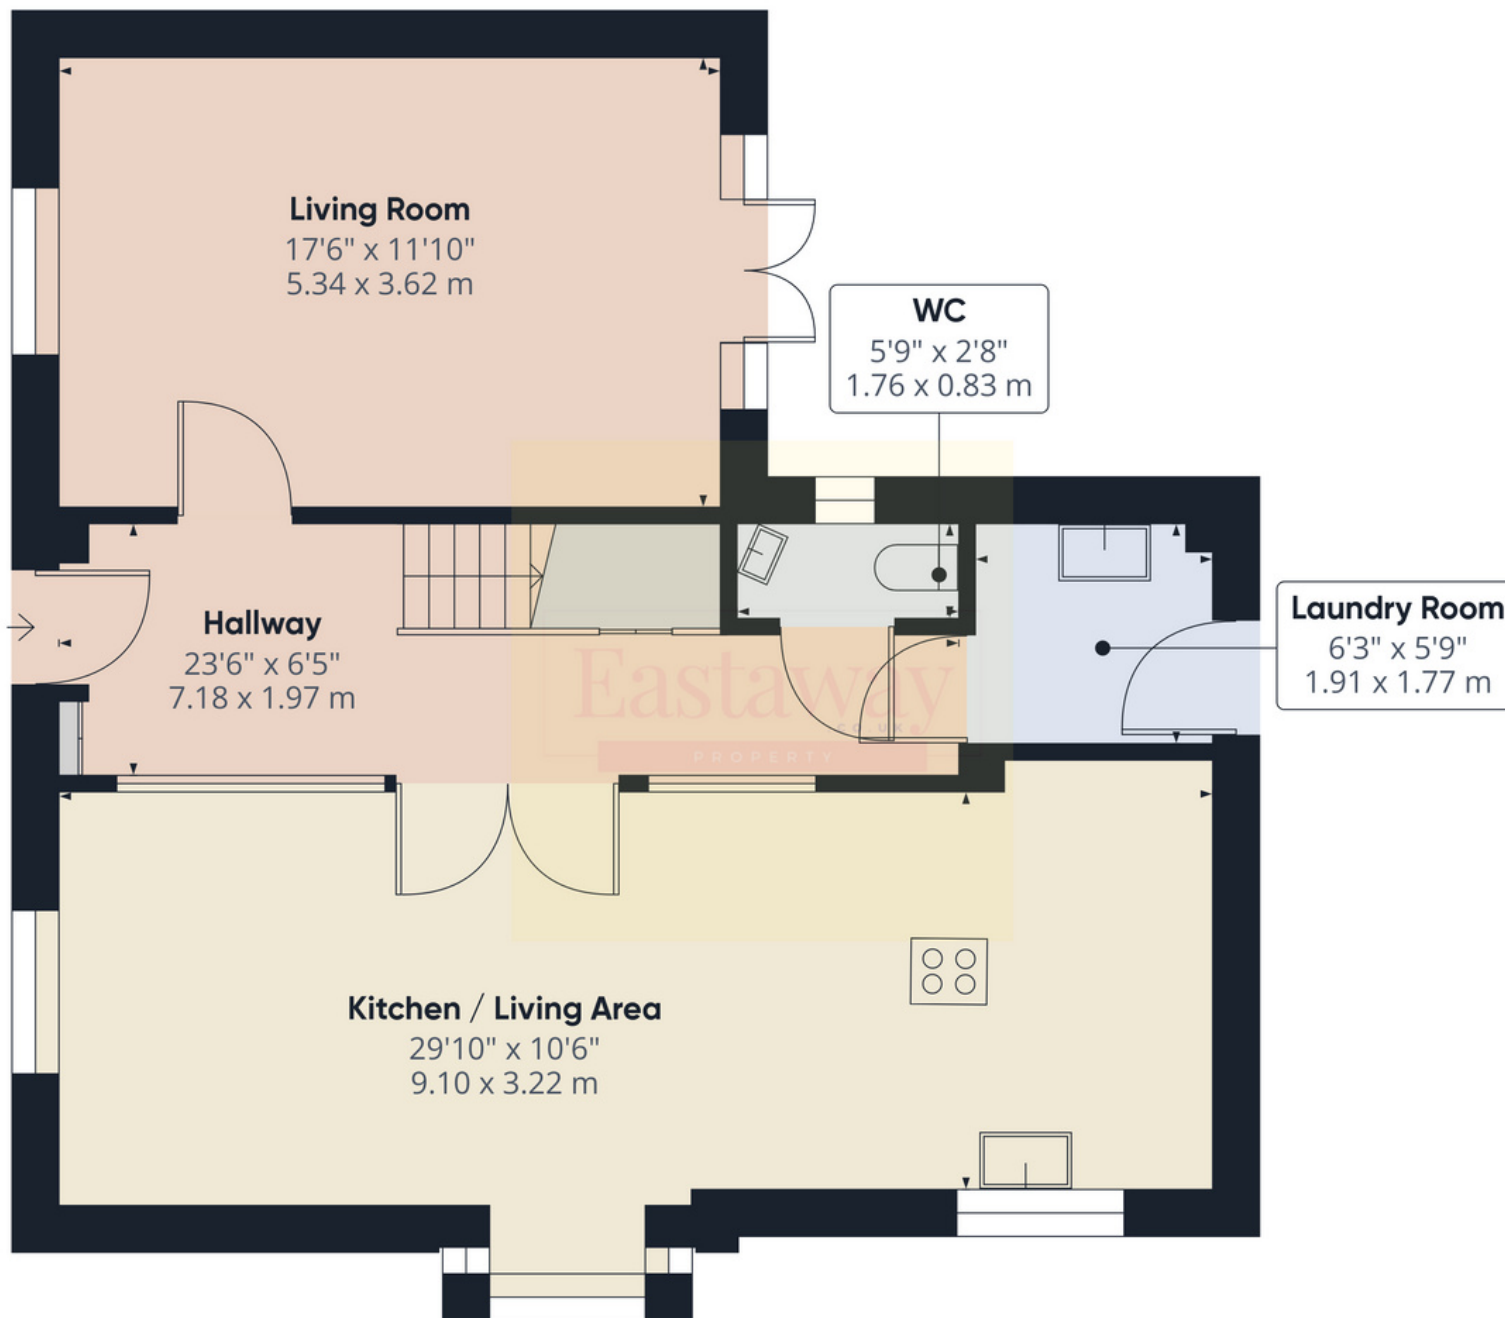

Ground Floor Building 1

Approximate total area¹⁰

755.26 ft²

70.17 m²

Excluding balconies and terraces

While every attempt has been made to ensure accuracy, all measurements are approximate, not to scale. This floor plan is for illustrative purposes only.

Bathroom
6'3" x 9'1"
1.91 x 2.77 m

Bathroom
6'2" x 9'7"
1.89 x 2.93 m

Landing
2'9" x 2'7"
0.86 x 0.81 m

Bedroom 2
11'0" x 10'2"
3.37 x 3.12 m

Bathroom
5'7" x 6'9"
1.72 x 2.06 m

Landing
15'3" x 6'9"
4.65 x 2.06 m

Bedroom 4
9'8" x 10'11"
2.95 x 3.34 m

Office/Bedroom 5
7'10" x 10'11"
2.41 x 3.35 m

Bedroom 3
10'3" x 10'9"
3.13 x 3.28 m

Approximate total area⁽¹⁾
713.37 ft²
66.27 m²


Reduced headroom
11.56 ft²
1.07 m²

Excluding balconies and terraces

 Reduced headroom
(below 1.5m/4.92ft)

While every attempt has been made to ensure accuracy, all measurements are approximate, not to scale. This floor plan is for illustrative purposes only.

Floor 1 Building 1

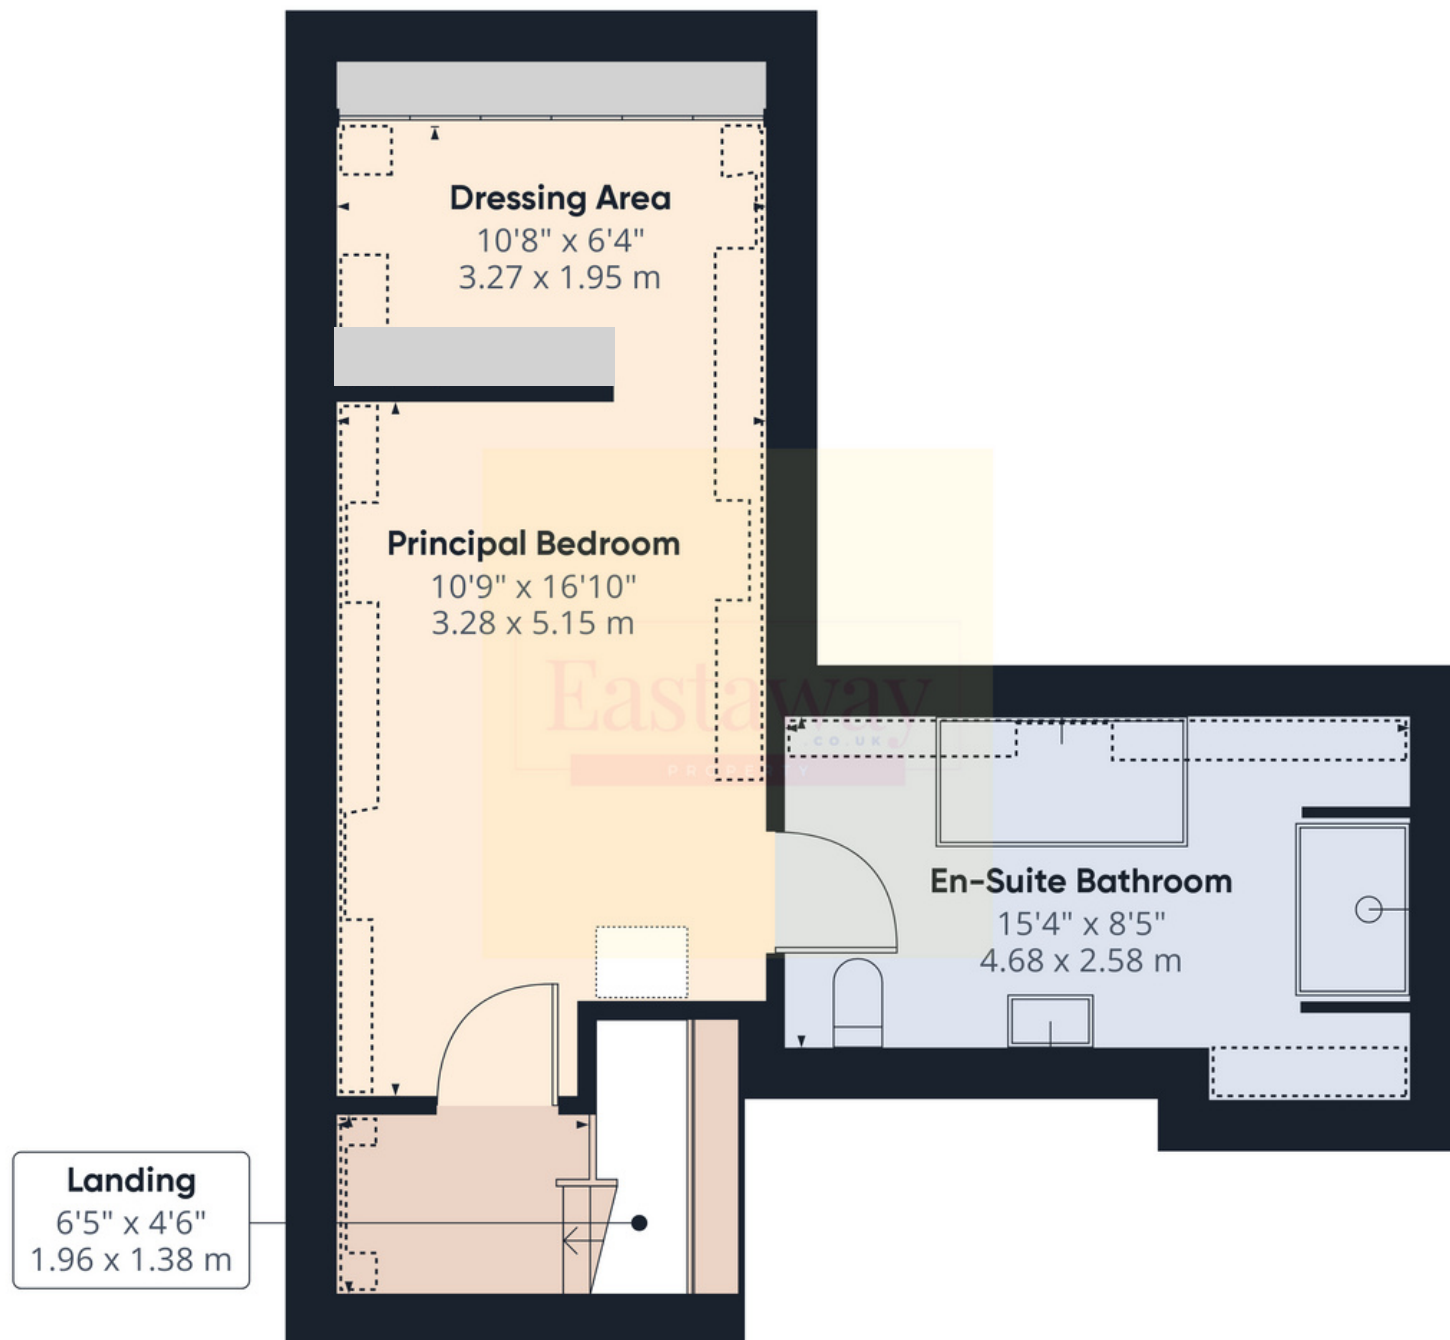

Floor 2 Building 1

Approximate total area[™]

431.7 ft²

40.11 m²

Reduced headroom


66.73 ft²

6.2 m²


Excluding balconies and terraces

Reduced headroom
(below 1.5m/4.92ft)


While every attempt has been made to ensure accuracy, all measurements are approximate, not to scale. This floor plan is for illustrative purposes only.

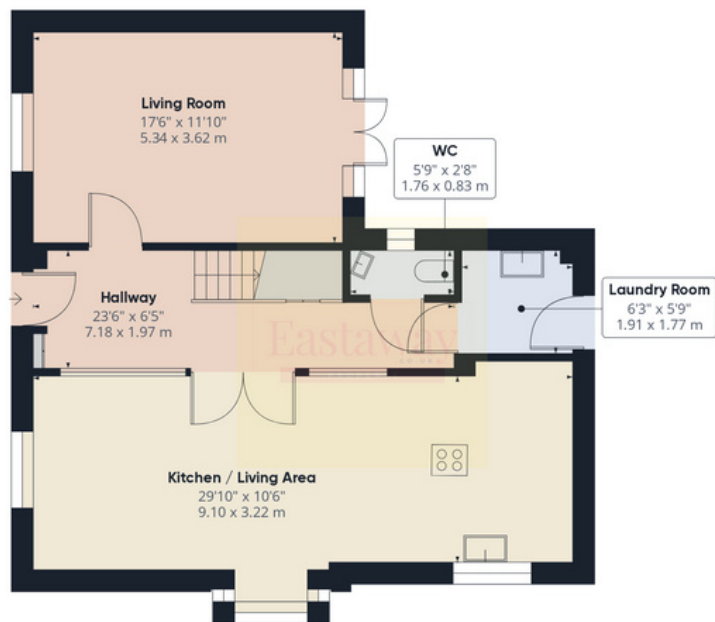


Ground Floor Building 1

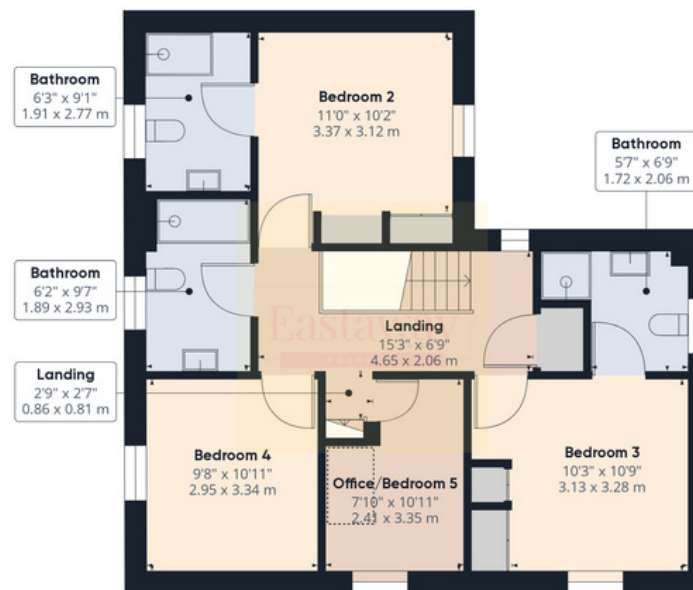

Floor 1 Building 1

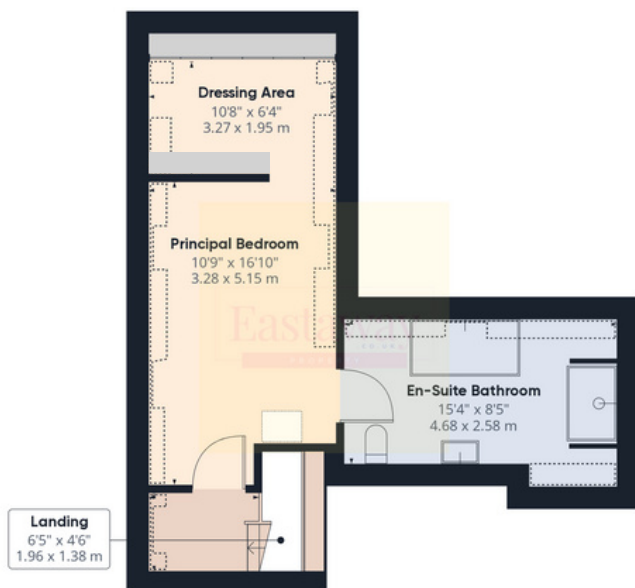

Floor 2 Building 1

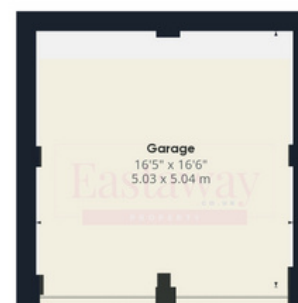

Ground Floor Building 2

Approximate total area¹⁰

2170.42 ft²

201.64 m²

Reduced headroom

78.29 ft²

7.27 m²

Excluding balconies and terraces

 Reduced headroom
(below 1.5m/4.92ft)

While every attempt has been made to ensure accuracy, all measurements are approximate, not to scale. This floor plan is for illustrative purposes only.

Energy Performance Certificate

Score	Energy rating	Current	Potential
92+	A		
81-91	B		84 B
69-80	C	77 C	
55-68	D		
39-54	E		
21-38	F		
1-20	G		

To view the full certificate for this property, please click the link:

<https://find-energy-certificate.service.gov.uk/energy-certificate/0061-2328-2040-2709-6095>



www.eastaway.co.uk | 01780 672030 | hello@eastaway.co.uk

Delve Into The Details

This imposing executive property is a freehold property spanning approximately 0.11 acres (464 sq metres) Ground Floor approx. 755.26 sq foot. First Floor approx. 713.37 sq foot. Second Floor approx. 431.70 sq foot. Garage approx. 270.10 sq foot. Approximate Total Area: 2170.42 sq foot.

It enjoys all main services (gas, electricity, water, sewage) and is under the jurisdiction of the South Kesteven District Council (Council Tax Band: F, EPC Rating: C). New boiler fitted in 2022.

There are no service charges/ground rents at this property.

The property's prime location ensures a brief commute to Stamford town centre, local schools and the train station, good mobile coverage, and broadband speeds catering to all digital needs.

Mobile Coverage is considered Good with EE, O2, Three and Vodafone.

Average Broadband Speeds - 16mb -Basic, 67mb- Superfast, 1100mb – Ultrafast and 1100mb – Overall.

Stamford Living

Stamford has been crowned 'Best Place to Live' by The Sunday Times on more than one occasion, and it's easy to understand why. This picturesque town seamlessly blends rich Georgian architecture, cultural diversity, and modern living, creating an atmosphere that inspires awe. With a plethora of Grade II listed buildings, two theatres, and countless boutique shops, bars, and restaurants, Stamford emanates a vibrant energy that is sure to captivate individuals of all ages. Families looking for a place to call home will find Stamford's excellent educational facilities a compelling reason to settle down.

The town's strategic location, with close proximity to Cambridge, Leicester, Lincoln, and Peterborough, and its exceptional transportation links, including a 45-minute commute to Kings Cross from Peterborough, only add to its appeal. Burghley House, a popular venue for the international Burghley Horse Trials, has been featured in many films and series, and its year-round events calendar caters to everyone, adding to the town's cultural diversity. Stamford's low crime rates, bustling high street, and a strong sense of community make it an inspiring and delightful place to live.



Eastaway
PROPERTY

www.eastaway.co.uk | 01780 672030 | hello@eastaway.co.uk



Eastaway
PROPERTY

Viewings

**Click here to book a viewing
of this property online**

**If the button doesn't work on your
browser please scan the QR code:**



**Call us on 01780 672030
8am - 8pm, 7 days per week**

Viewings are by appointment only and must be
booked at least 24 hours in advance using one of
the methods above.

Eastaway
PROPERTY

www.eastaway.co.uk | 01780 672030 | hello@eastaway.co.uk

Disclaimer

Eastaway Property strictly adheres to the Consumer Protection from Unfair Trading Regulations 2008 and the National Trading Standards Estate and Letting Agency Team's guidelines. We endeavour to provide precise and reliable property information, including council tax band, price, tenure, and reservation fees. Our policy ensures impartial and fair treatment of all prospective buyers. To enhance transparency and comply with legal obligations, prospective buyers are required to complete identification and anti-money laundering checks, including a proof of funds and a source of funds questionnaire, at the pre-offer stage. A fee of £25.00 per person is applicable for these checks. This document is intended for informational purposes only and does not form part of any offer or contract. Potential buyers are encouraged to verify all property details independently. While Eastaway Property makes every effort to ensure accuracy, we accept no liability for any errors or omissions. The property should not be assumed to have all necessary planning, building regulation consents, or other approvals. Eastaway Property employees are not authorised to make or give any representations or warranties regarding this property or enter into any contract on the property's behalf.

