



1 Haynes Court Kingsclere Road, Bicester

Bicester



£1,500 pcm



1 Haynes Court Kingsclere Road

Bicester, Bicester

Council Tax band: B

EPC Energy Efficiency Rating: B

- Open plan kitchen living area
- Modern kitchen with integrated appliances
- Bi-fold doors
- Ample natural light
- Modern bathroom with shower
- Fresh carpeting throughout
- Contemporary exterior design



1 Haynes Court Kingsclere Road

Bicester

AVAILABLE NOW - This stylish two-bedroom flat offers contemporary living with a focus on space, light, and modern finishes. The heart of the home is the impressive open plan kitchen and living area, featuring sleek modern kitchen units with integrated appliances and elegant wood flooring. Bi-fold doors create a seamless indoor-outdoor living experience and flood the space with natural light.


Both bedrooms are bright and inviting, enhanced by large windows, neutral decor, and fresh carpeting for added comfort. The modern bathroom is finished to a high standard with a walk-in shower, contemporary fixtures, and a wall-mounted vanity. This flat combines practicality and style, making it an ideal choice for professionals, couples, or anyone seeking a high-quality modern home.



Kingsclere Road, Bicester, OX26

Approximate Area = 666 sq ft / 61.9 sq m

For identification only - Not to scale

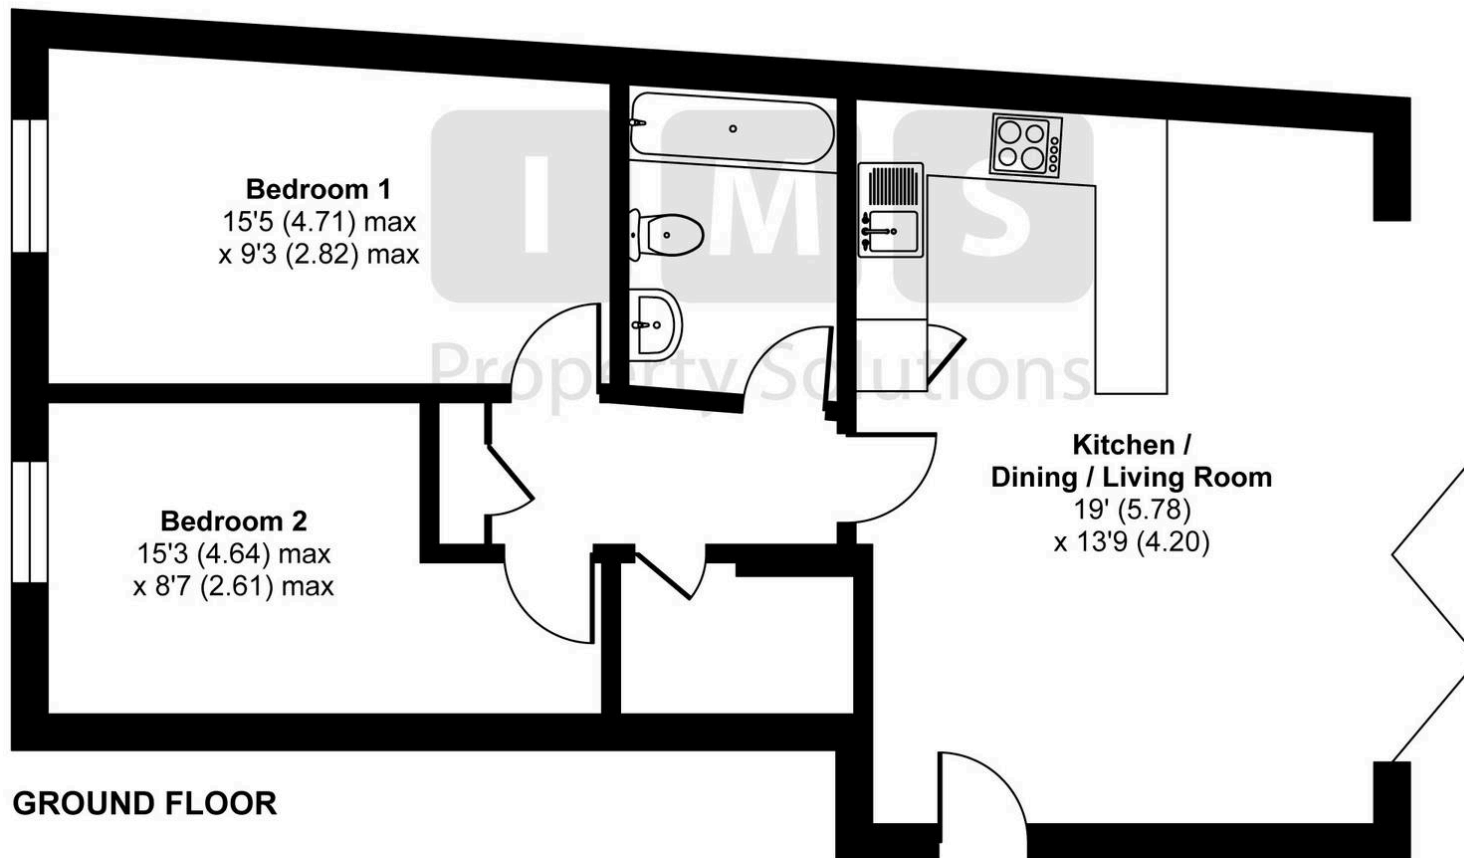

Floor plan produced in accordance with RICS Property Measurement 2nd Edition,
Incorporating International Property Measurement Standards (IPMS2 Residential). © nichecom 2025.
Produced for IMS Property Solutions. REF: 1376265



IMS Lettings Solutions Limited

I M S Property Group, 18 Kings End - OX26 2AA

01869 248339

lettings@imspropertygroup.co.uk

imspropertygroup.co.uk