6 Whalley Road, Heskin

Chorley

£995 PCM

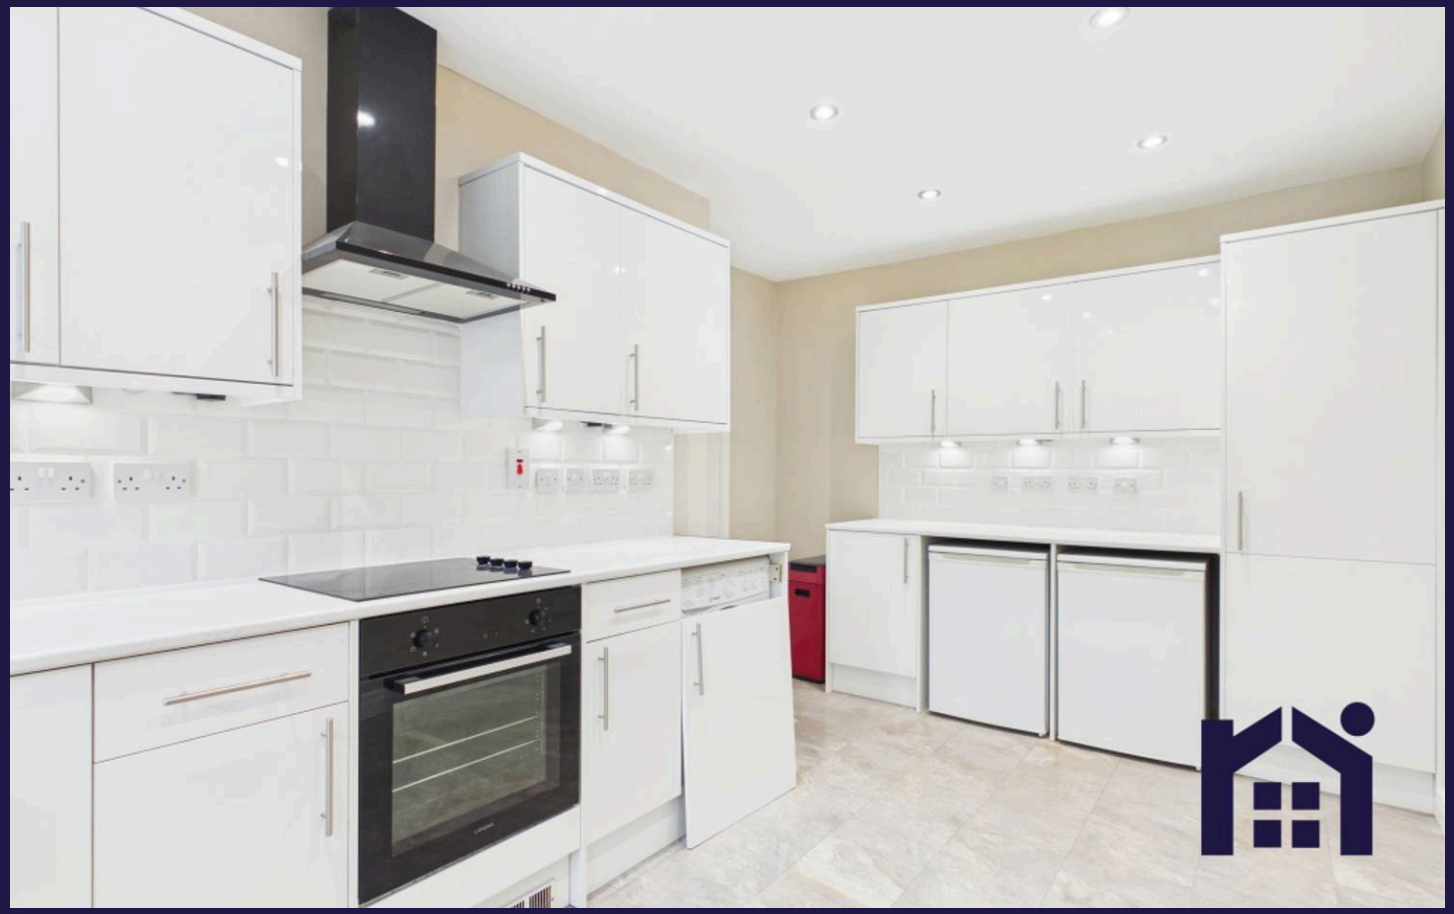

6 Whalley Road

Heskin, Chorley

Two-Bedroom Semi-Detached True Bungalow | Quiet Semi-Rural Location | Open Aspect | Gardens Front & Rear | Driveway & Detached Garage

Property Description

Situated in a peaceful and desirable location within the picturesque semi-rural area of **Heskin**, on the edge of the popular village of **Eccleston**, this attractive two-bedroom semi-detached true bungalow offers comfortable single-level living in a sought-after location.

The property enjoys a pleasant **open aspect to the front** and is ideally positioned for those looking to enjoy the tranquillity of a semi-rural setting whilst remaining within easy reach of local amenities and excellent transport links. The motorway network is also easily accessible, making the property well placed for commuters.

Internally, the accommodation briefly comprises **entrance hallway, lounge, kitchen, two bedrooms and a shower room**. The bungalow offers well-proportioned accommodation and would make an ideal home for a couple, single occupant or those looking for the convenience of single-storey living.

Externally, the property benefits from **gardens to both the front and rear**, together with a driveway providing off-road parking and leading to a **single detached garage**, offering useful additional storage.

The nearby village of Eccleston offers a fantastic selection of amenities, including local shops,

6 Whalley Road

Heskin, Chorley

A well-positioned two-bedroom bungalow offering peaceful semi-rural living with excellent access to local amenities and transport links. Early viewing is highly recommended. The property is available now and requires a deposit of £1,145, including a holding deposit of £229.
Council Tax band: C

EPC Environmental Impact Rating: D

- Two Bed Semi-Detached Bungalow
- Gardens Front and Rear
- Gas Central Heating
- Quiet Semi-Rural Location
- Available now
- Driveway & Detached Garage

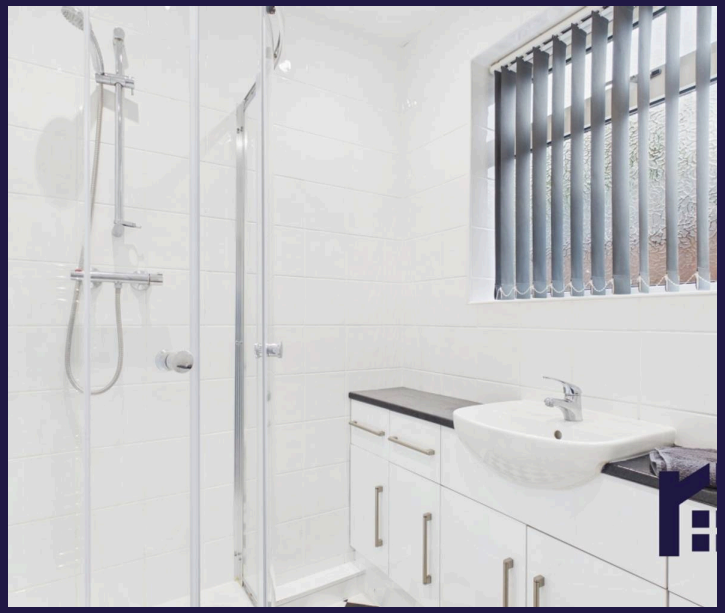

HOME TRUTHS

Eccleston Branch
265 The Green, Eccleston, PR7 5TF
01257 451673

Coppull Branch
244 Spendmore Lane, Coppull, PR7 5DE
01257 794588

www.hometruthslancs.co.uk
office@hometruthslancs.co.uk

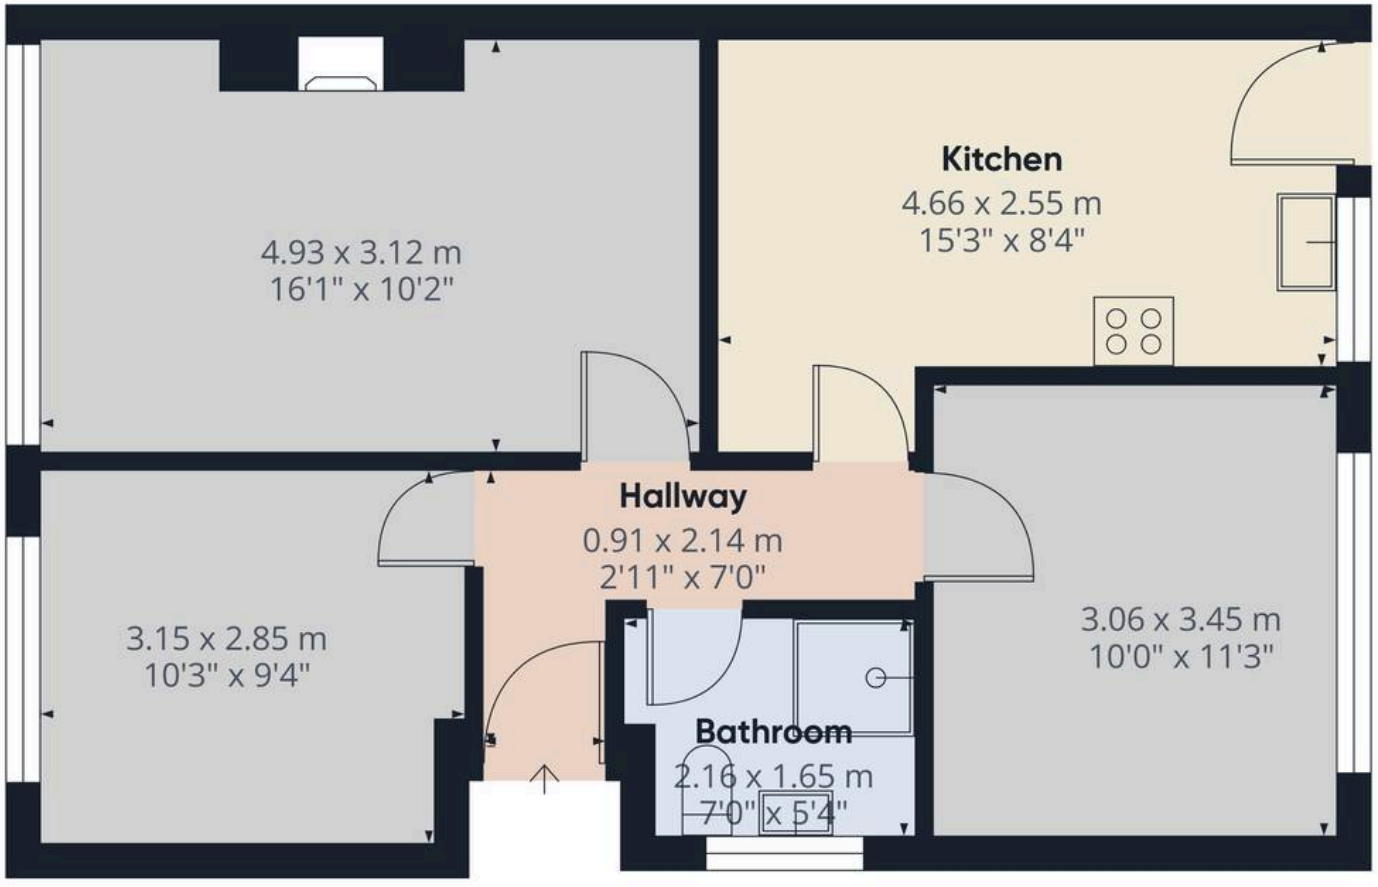

Floor 1 Building 1

Floor 1 Building 2

HOME TRUTHS

Approximate total area(1)

70 m²

755 ft²

(1) Excluding balconies and terraces

Calculations reference the RICS IPMS 3C standard. Measurements are approximate and not to scale. This floor plan is intended for illustration only.

GIRAFFE360