




Carlisle Mansions, Carlisle Place SW1P

£2,850,000



BHODAY

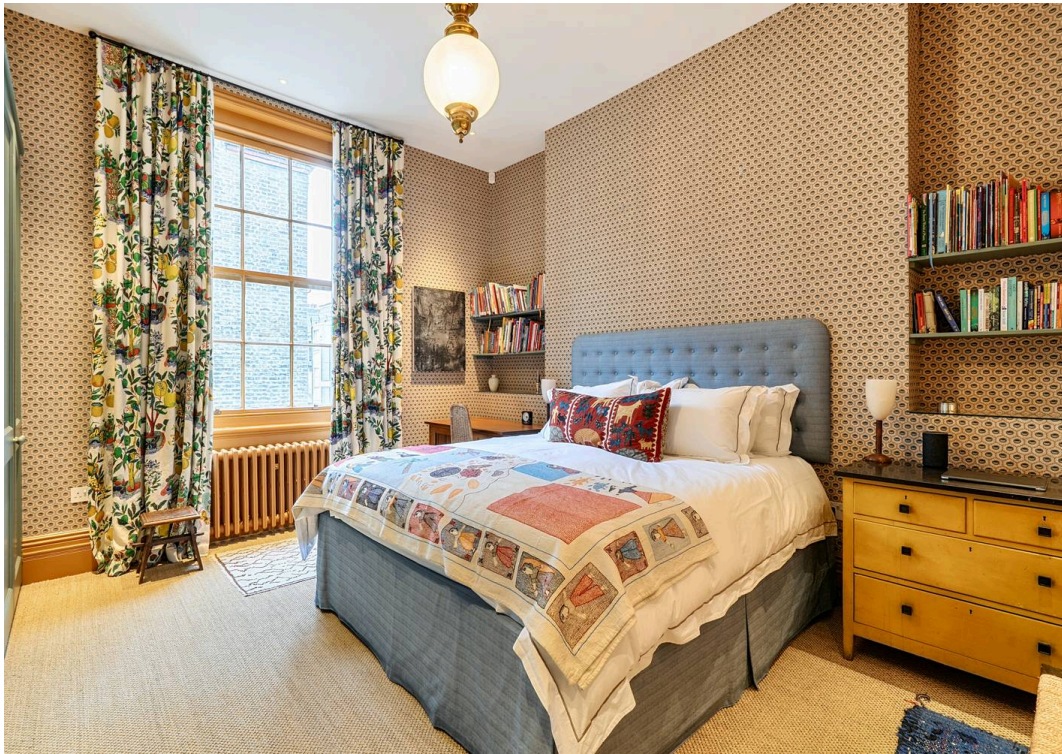



Carlisle Mansions, Carlisle Place SW1P

This beautifully presented third-floor three-bedroom late-Victorian mansion flat offers refined contemporary living within the grandeur of a distinguished period building. Elegant proportions, high ceilings and superb natural light combine with modern finishes to create a home of exceptional quality.

The block benefits from a day time porter.

Council Tax band: G

Tenure: Leasehold

EPC Energy Efficiency Rating: D

EPC Environmental Impact Rating: D




- High ceilings
- Bespoke kitchen cabinetry
- Granite worktop
- Marble island worktop
- Two kitchen sinks
- Two Miele dishwashers
- Two LG washing machines
- Porter
- Lift

Carlisle Mansions, Carlisle Place, London, SW1P

Approximate Area = 2207 sq ft / 205 sq m


For identification only - Not to scale

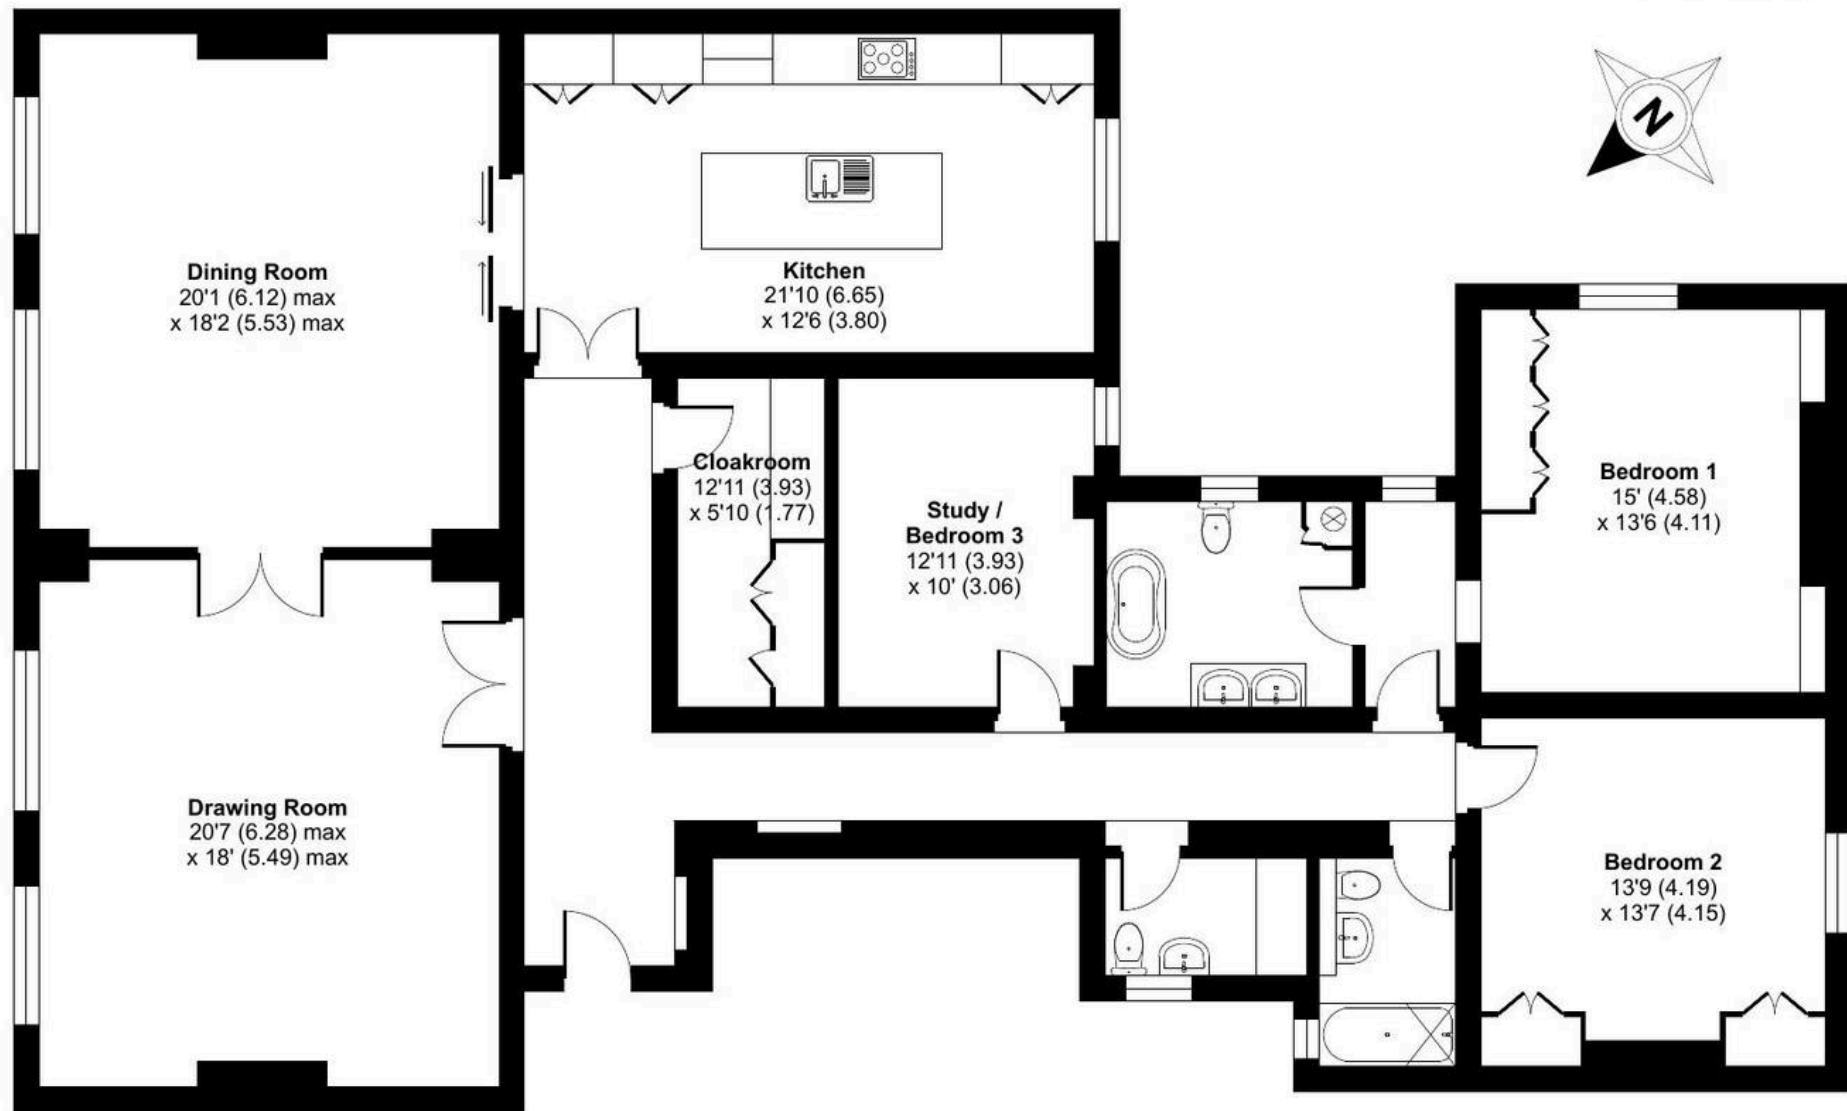

THIRD FLOOR



Floor plan produced in accordance with RICS Property Measurement 2nd Edition, Incorporating International Property Measurement Standards (IPMS2 Residential). © nichecom 2026. Produced for Mr & Mrs Bhoday Bespoke Estate Agent. REF: 1514576

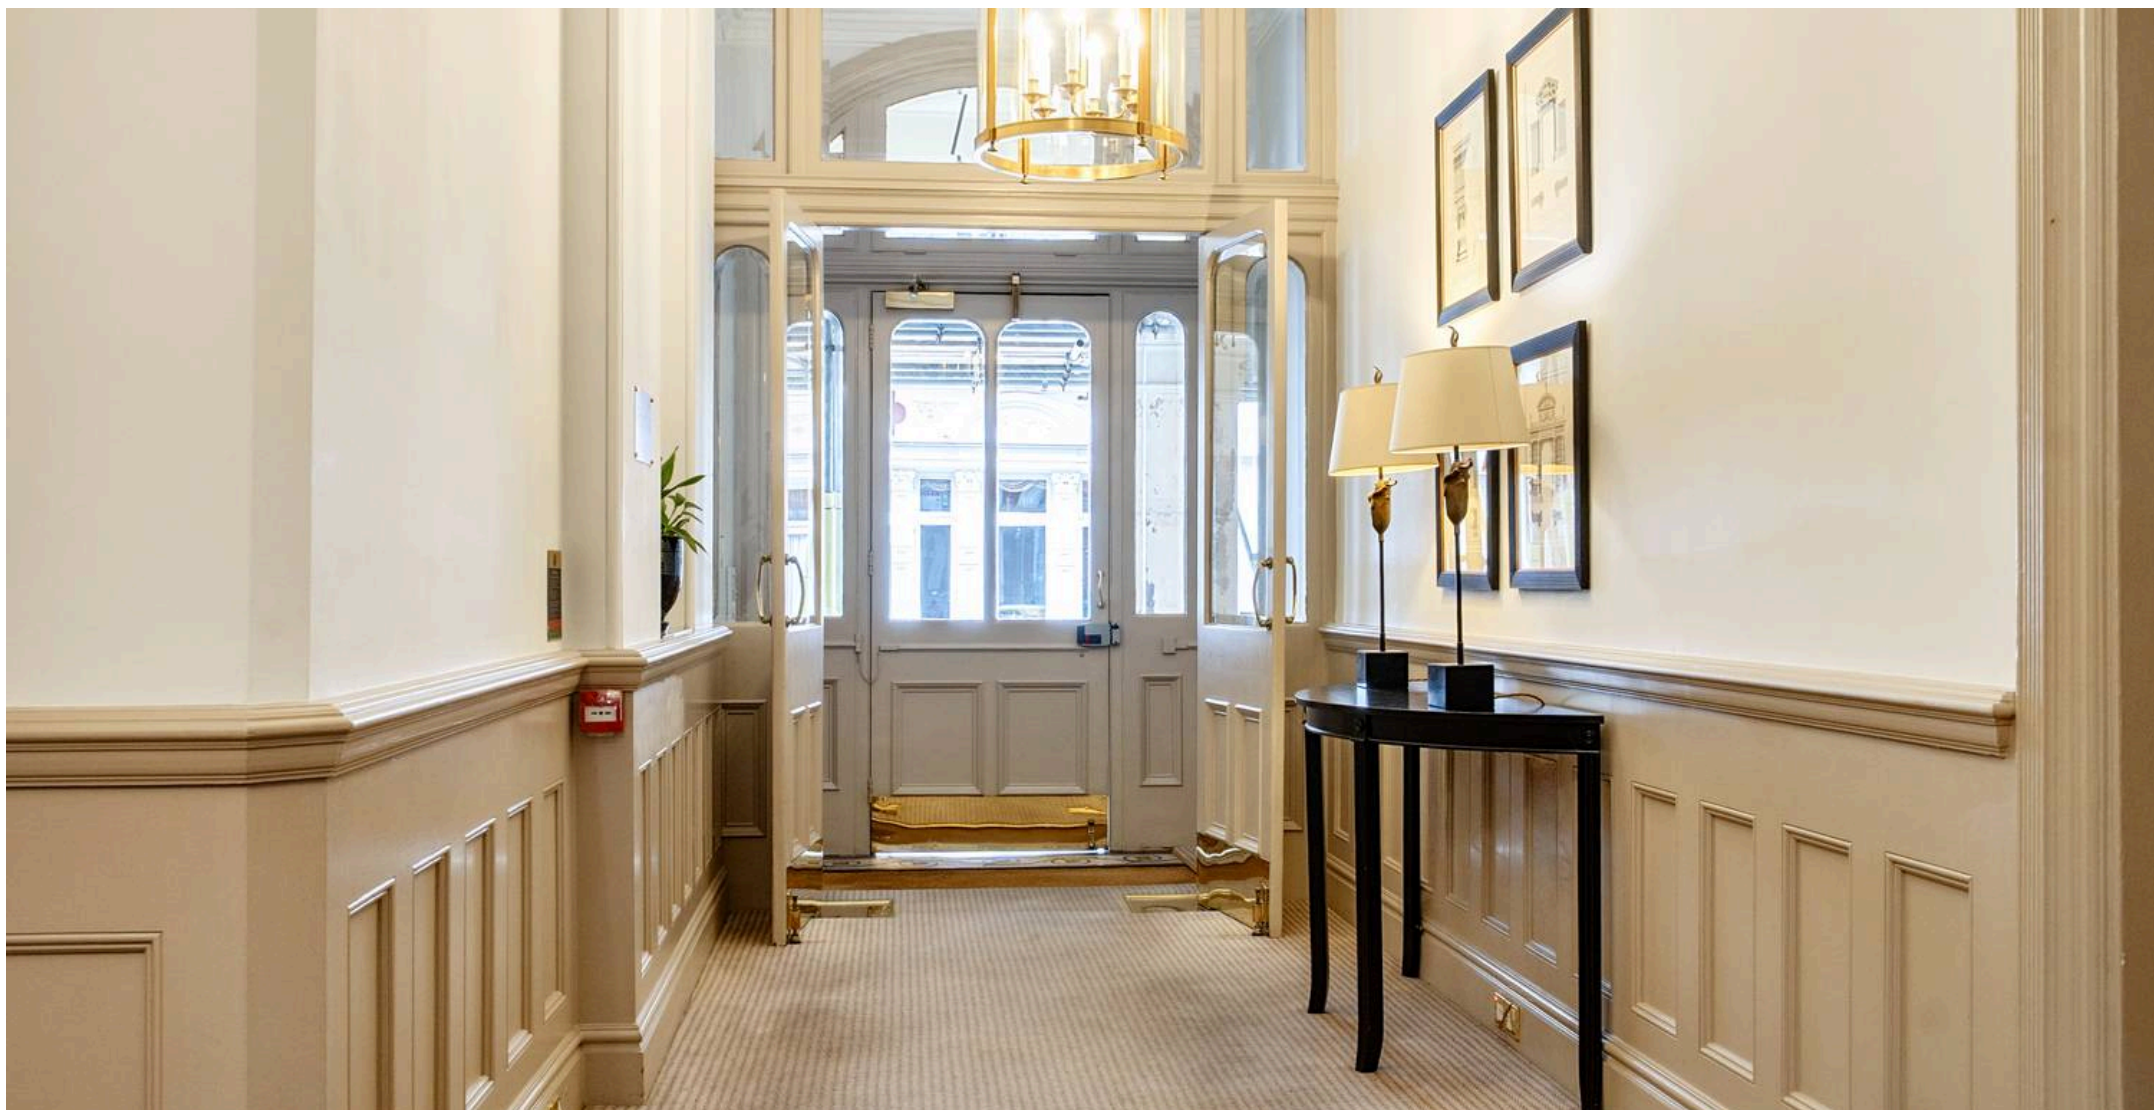

Bhoday Estates

26 Crescent Way, London - SW16 3AJ

020 3780 1111

hello@bhoday.co.uk

bhoday.co.uk/

