

HORLER

15 St. Johns Road, Windsor

£999,950







15 St. Johns Road

Windsor

Council Tax band: F

Tenure: Freehold

EPC Energy Efficiency Rating: C

EPC Environmental Impact Rating: C











Property Summary

Step into this beautifully presented semi-detached home on the ever-popular St. Johns Road in Windsor, where contemporary style meets everyday comfort. Offering four to five generously sized bedrooms including a bespoke attic conversion that provides additional flexible living space this impressive home is perfectly suited to growing families, home working, or those who love to host. The principal bedroom provides a peaceful, private retreat, while a wonderfully sized, self-contained annex to the rear adds exceptional versatility. Previously run as a highly successful Airbnb, the space proved extremely popular and offers excellent potential for income generation once again. Alternatively, it could be utilised as guest accommodation, a home office, studio, or independent living space for extended family. At the heart of the home lies a stylish, modern fitted kitchen, enhanced by the comfort of underfloor heating and complemented by a separate utility room for added convenience. The ma

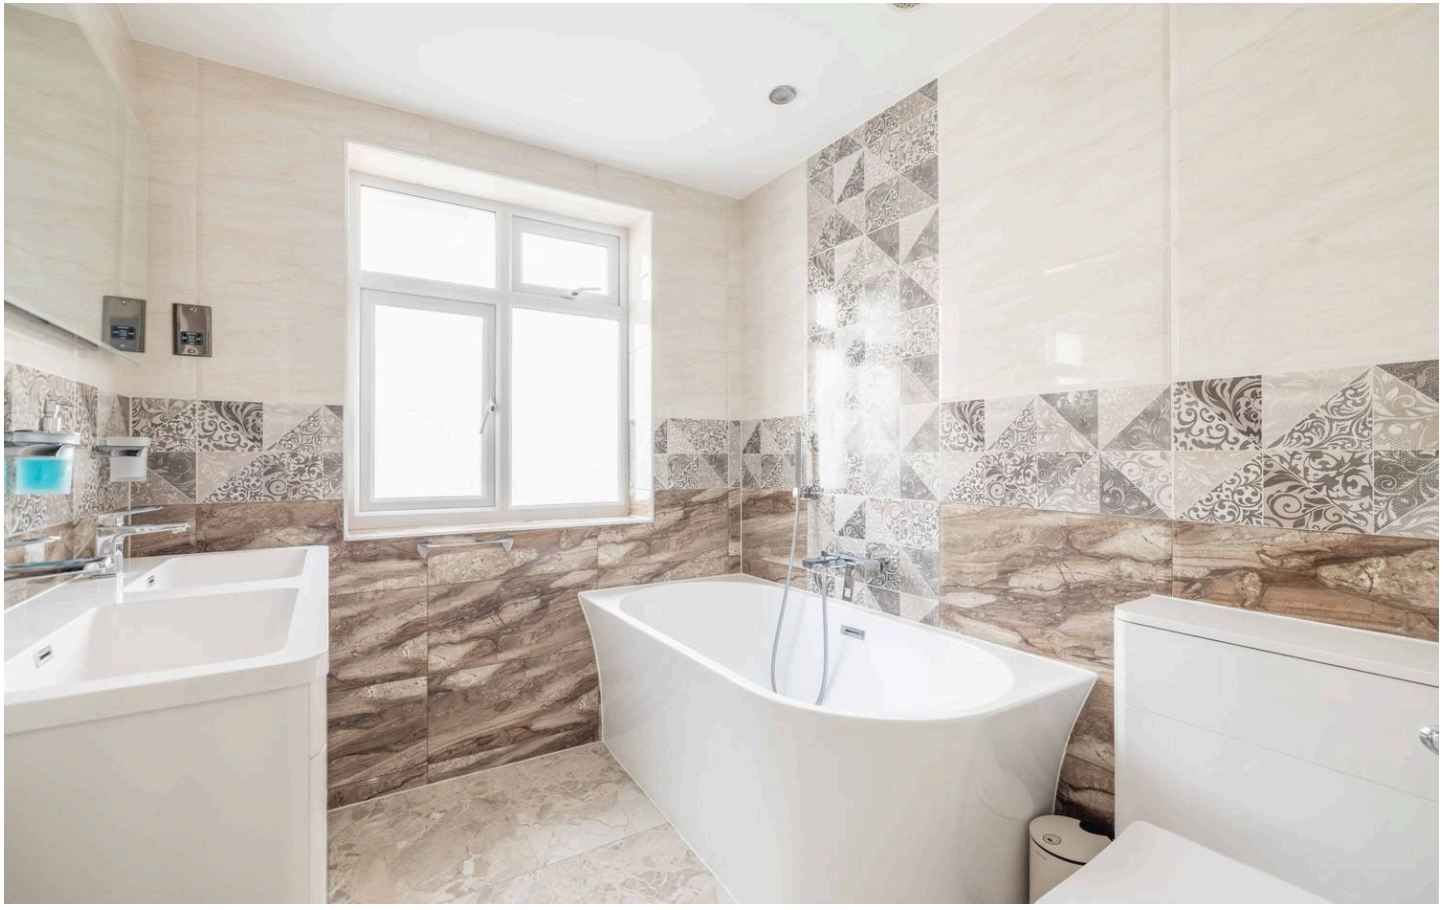

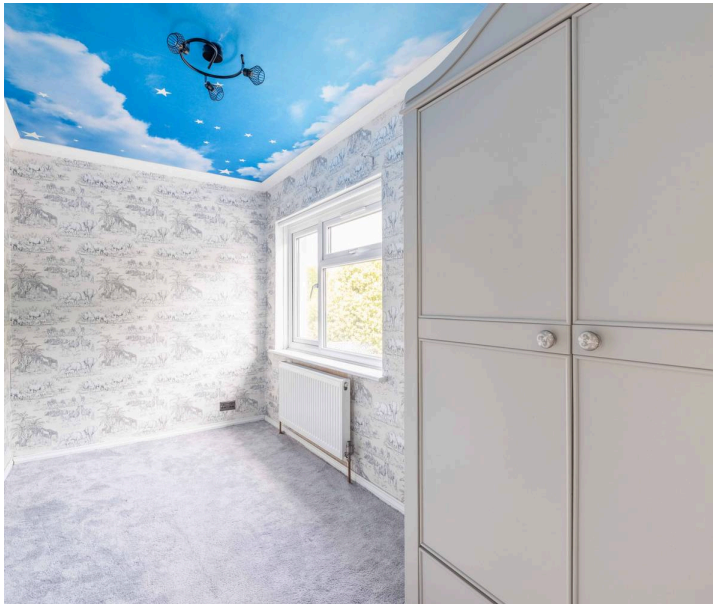






HORLER

Total Approximate Floor Area
2583 Square feet
240 Square metres

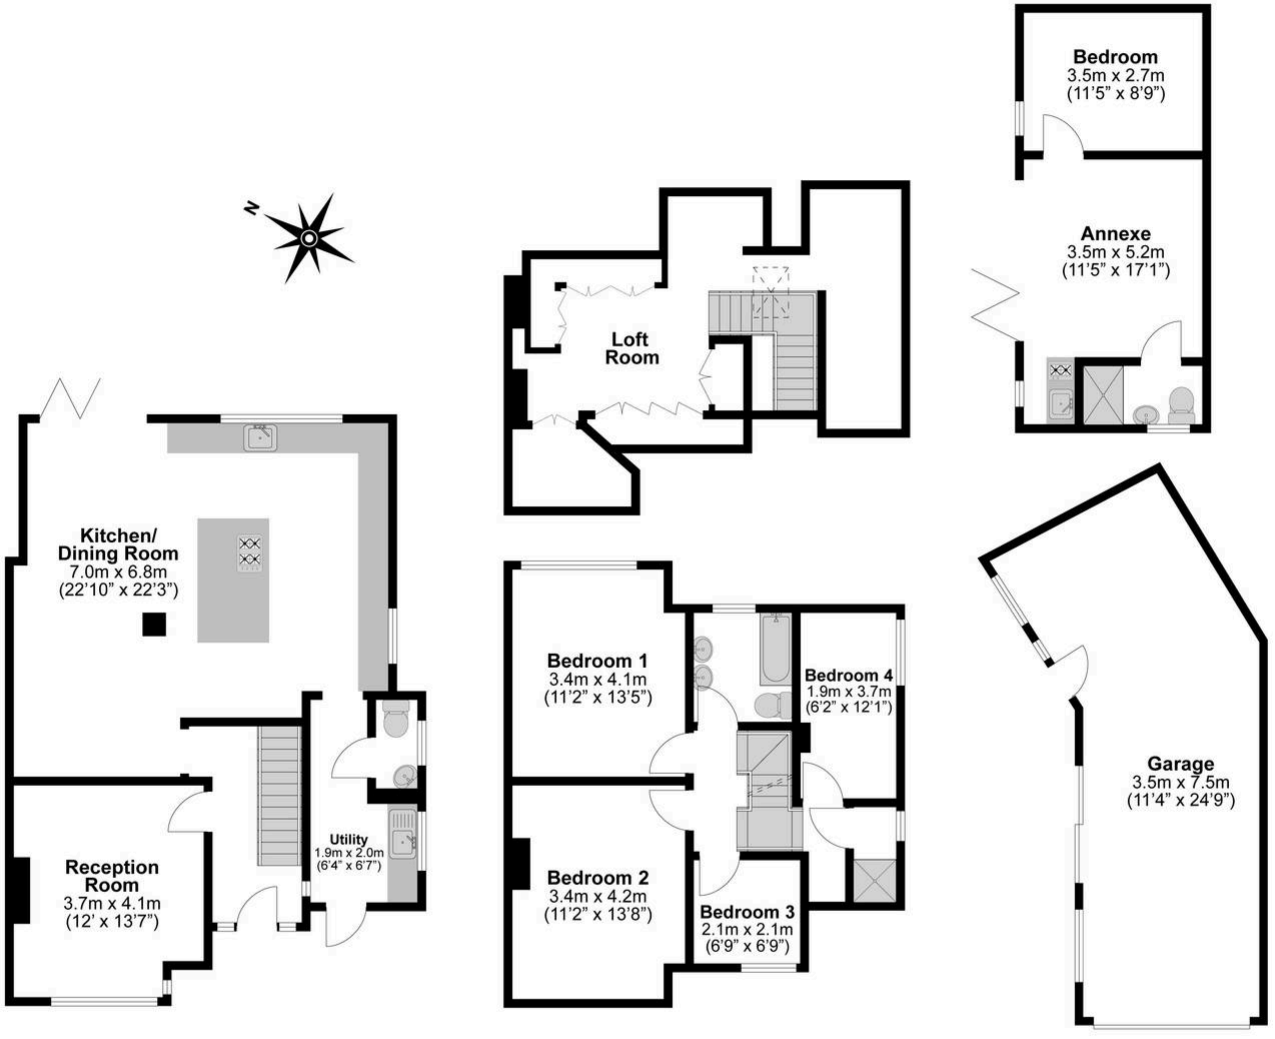

Illustrations are for identification purposes only, measurements are approximate, not to scale.



Horler & Associates - Sales

Horler & Associates, 242 Dedworth Road - SL4 4JR

01753621234 • post@horler.co.uk • www.horler.co.uk/

****Although these particulars are thought to be materially correct their accuracy cannot be guaranteed and they do not form part of any contract****