


50 Moor End, Maidenhead

£700,000

HORLER

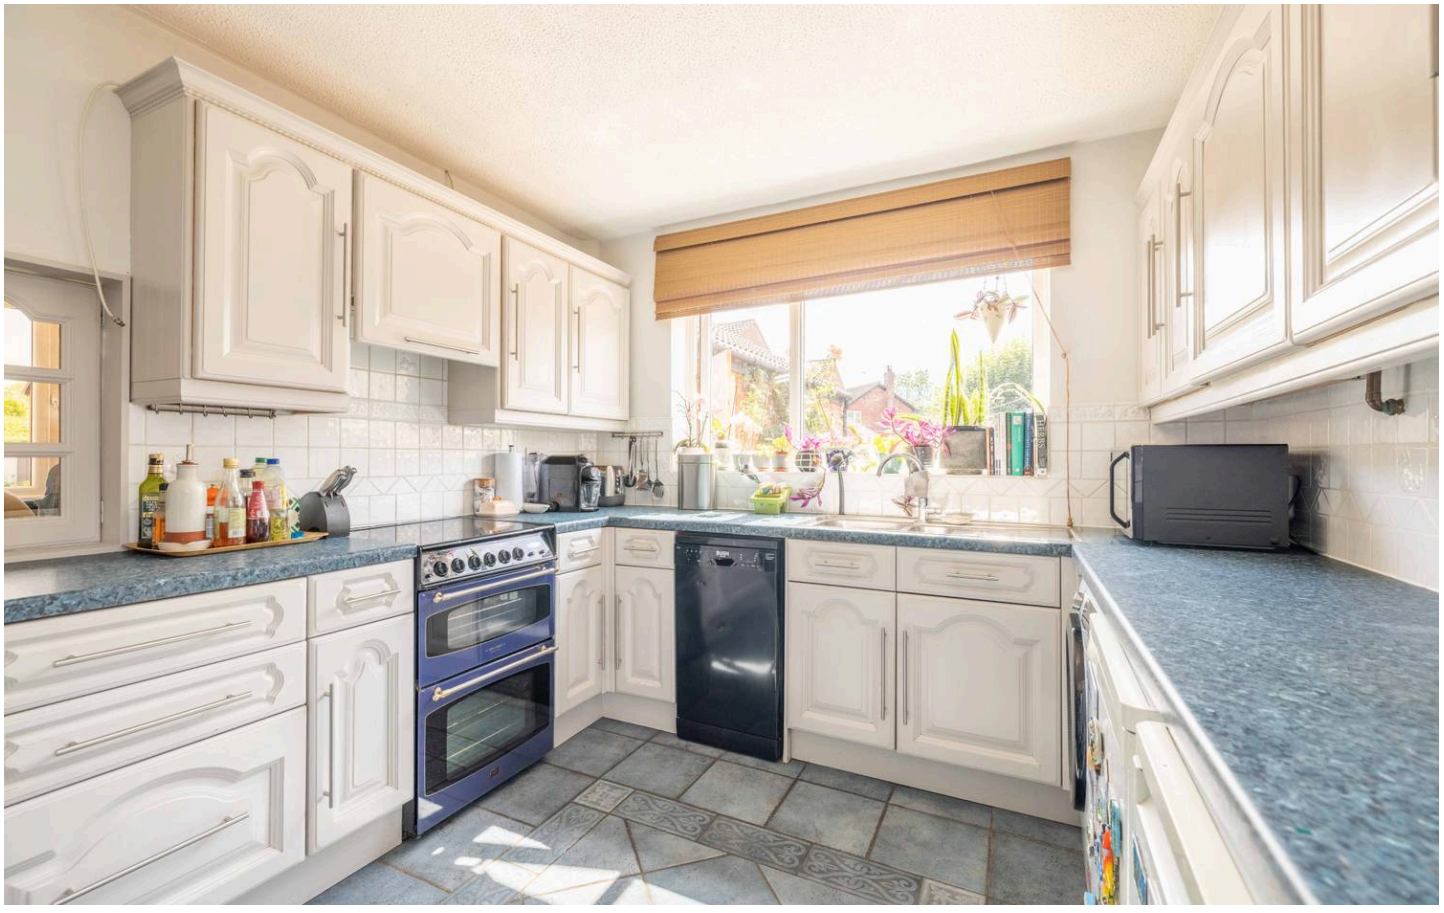





50 Moor End


Maidenhead

Council Tax band: E

Tenure: Freehold

EPC Energy Efficiency Rating: C

EPC Environmental Impact Rating: C

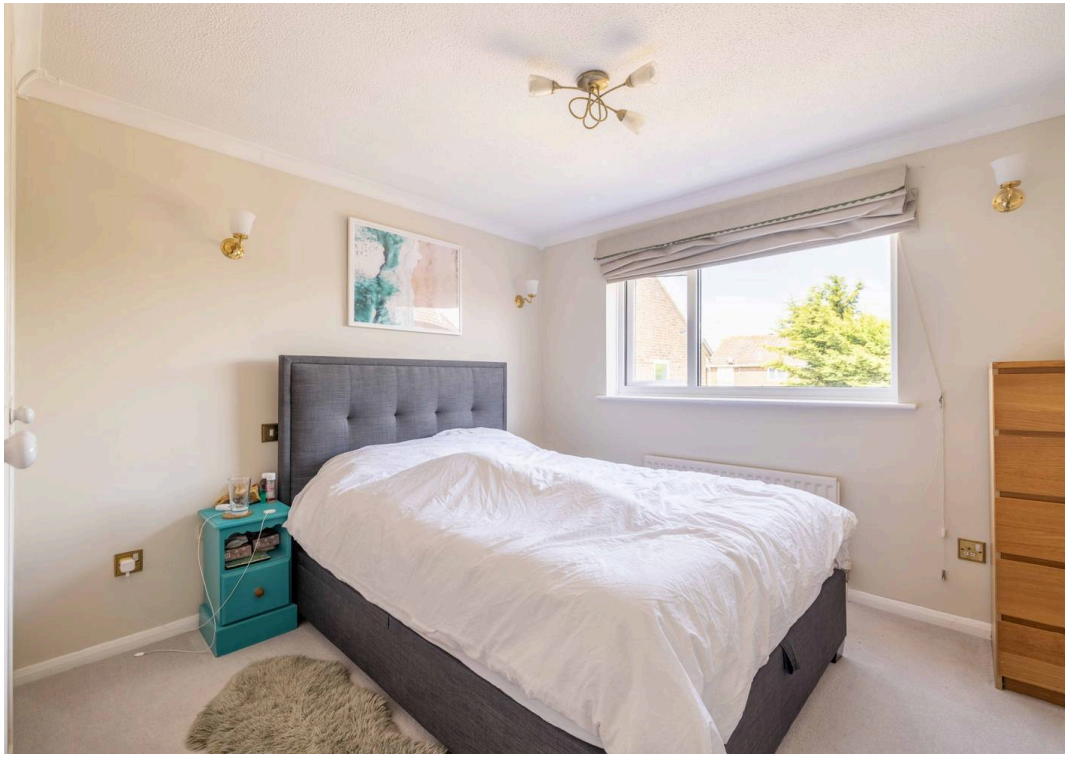





EM



HORLER

Total Approximate Floor Area
1291 Square feet
120 Square metres

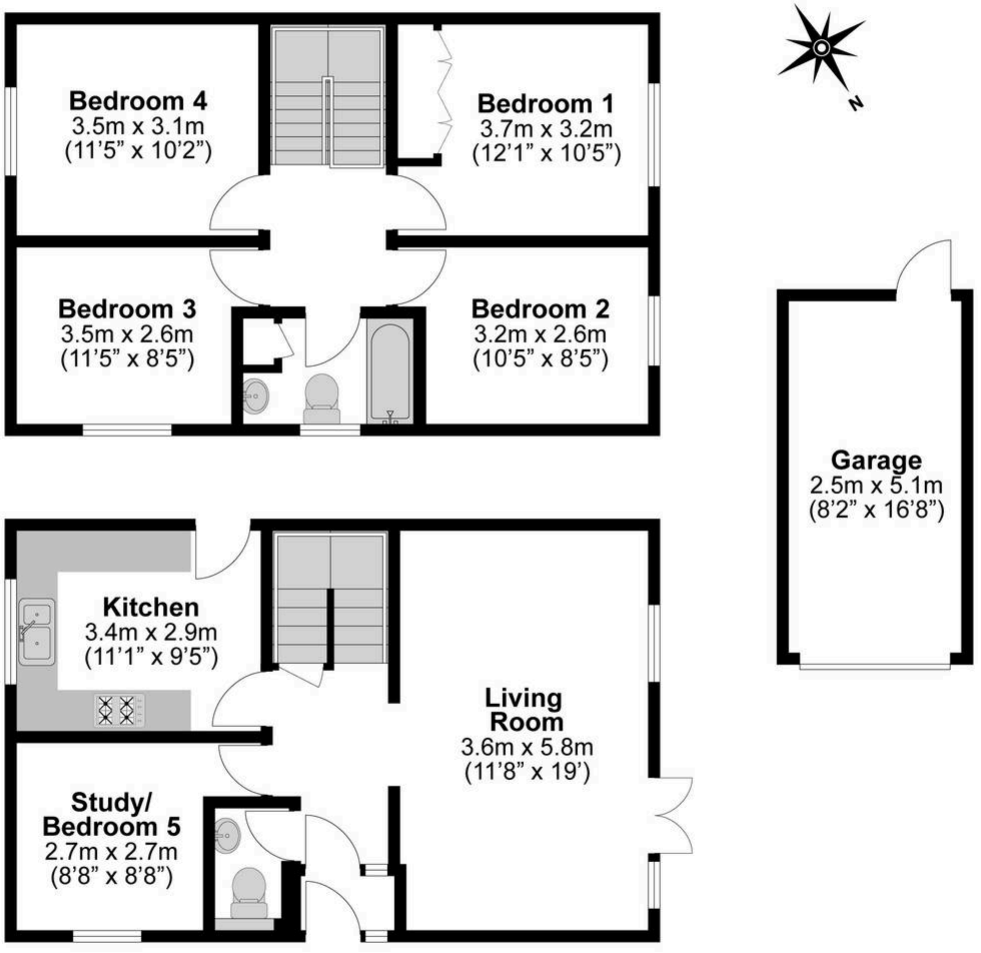

Illustrations are for identification purposes only, measurements are approximate, not to scale.



Horler & Associates - Sales

Horler & Associates, 242 Dedworth Road - SL4 4JR

01753621234 • post@horler.co.uk • www.horler.co.uk/

****Although these particulars are thought to be materially correct their accuracy cannot be guaranteed and they do not form part of any contract****