


# 293 Dedworth Road, Windsor

£550,000

HORLER



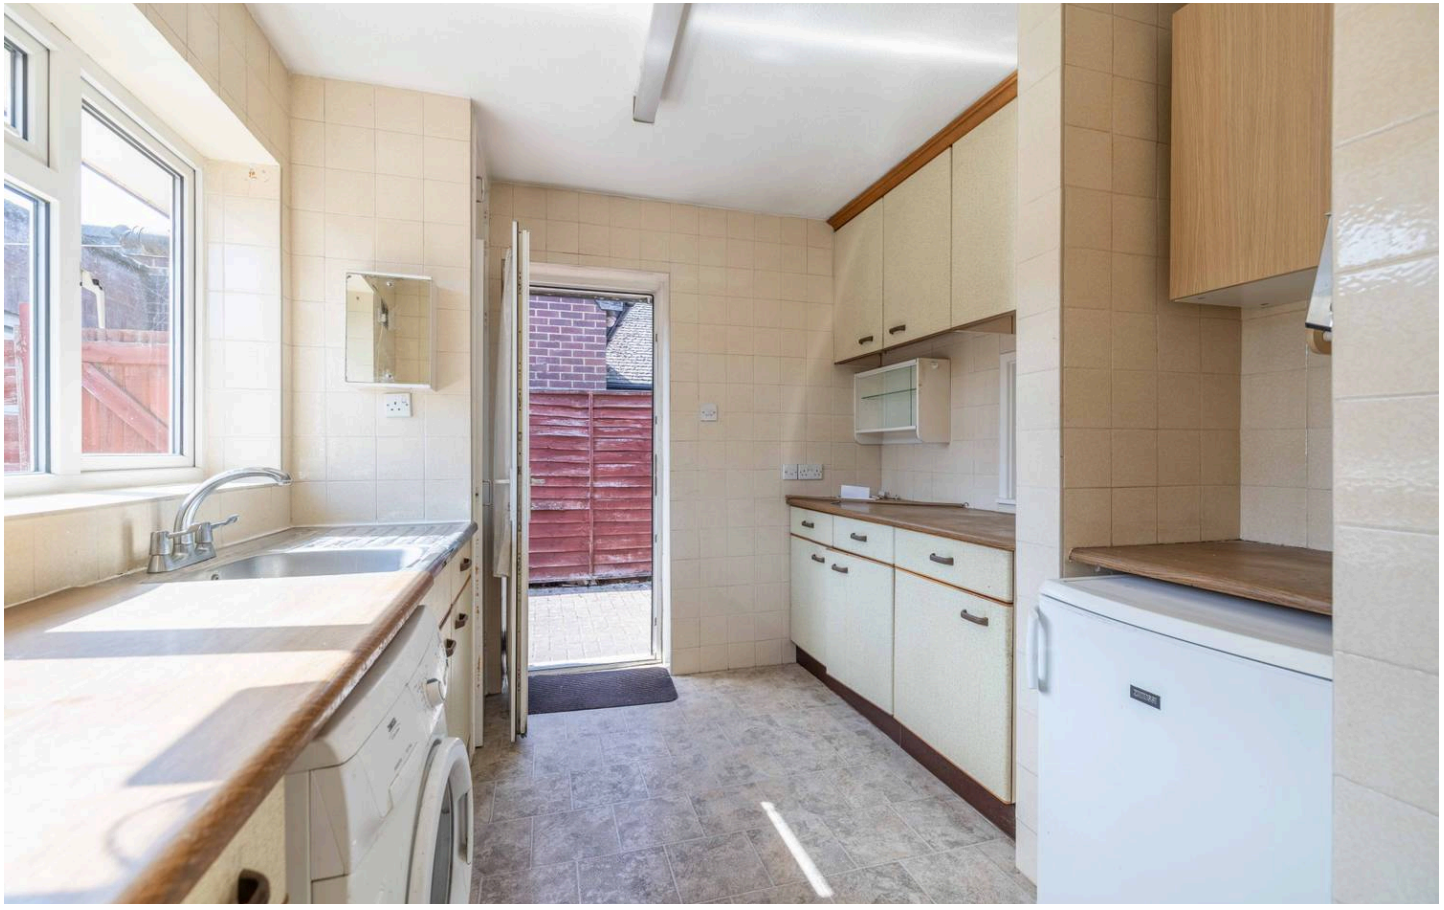



**Property Summary**

A spacious three-bedroom bungalow offering flexible single-level living, a south-facing garden and excellent potential, this property on Dedworth Road provides a practical home in a convenient Windsor location. The bright living and dining room features a front bay window, creating a versatile space for relaxing and entertaining. A separate kitchen offers useful storage and workspace, while three bedrooms provide flexibility for family living, guests or a home office. Outside, the south-facing paved rear garden provides a private, low-maintenance space for outdoor seating and entertaining. Further benefits include a detached garage, separate store room and paved driveway with parking for several vehicles. Offering generous accommodation, valuable outside space and scope for modernisation, this bungalow is an excellent opportunity to create a home tailored to your needs, close to Windsor's amenities and transport links.










HORLER

**Total Approximate Floor Area**
1011 Square feet
94 Square metres

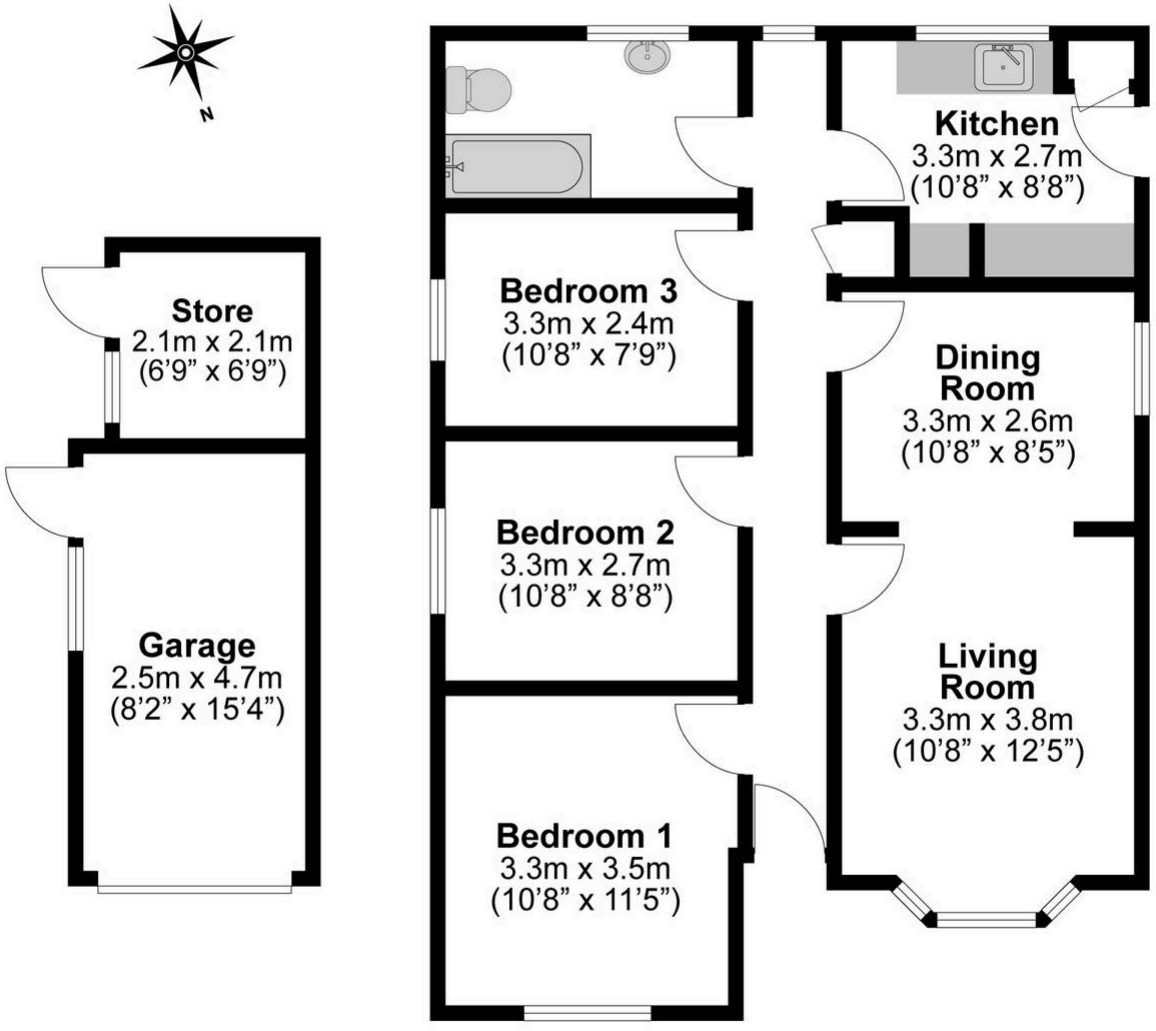


**Illustrations are for identification purposes only, measurements are approximate, not to scale.**



# Horler & Associates - Sales

**Horler & Associates, 242 Dedworth Road - SL4 4JR**

01753621234 • post@horler.co.uk • www.horler.co.uk/

****Although these particulars are thought to be materially correct their accuracy cannot be guaranteed and they do not form part of any contract****