

21 White Horse Road, Windsor

HORLER








Property Summary

A well-presented three-bedroom detached link family home offering flexible accommodation and excellent convenience, this property on popular White Horse Road is ideally suited to modern family living. The ground floor features a spacious open-plan living area, creating a bright and versatile space for relaxing and entertaining. A study/possible fourth bedroom provides valuable flexibility, while a ground floor shower room adds everyday practicality. The property also benefits from an attached garage. Upstairs are three well-proportioned bedrooms, providing comfortable family accommodation. Ideally located close to local amenities, schools and transport links, this attractive home combines space, flexibility and convenience in a desirable Windsor setting, making it an excellent opportunity for families.








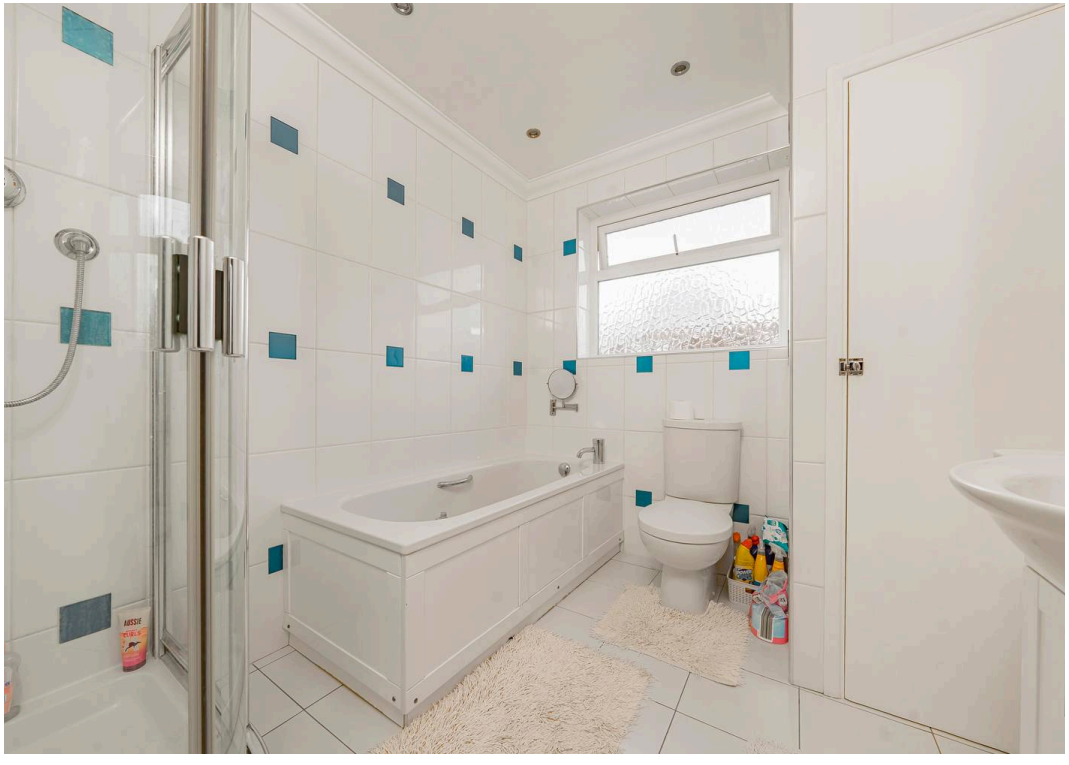

Smiths Lane SL4

Approximate Gross Internal Floor Area = 97.5 sq m / 1050 sq ft
(Including Garage)

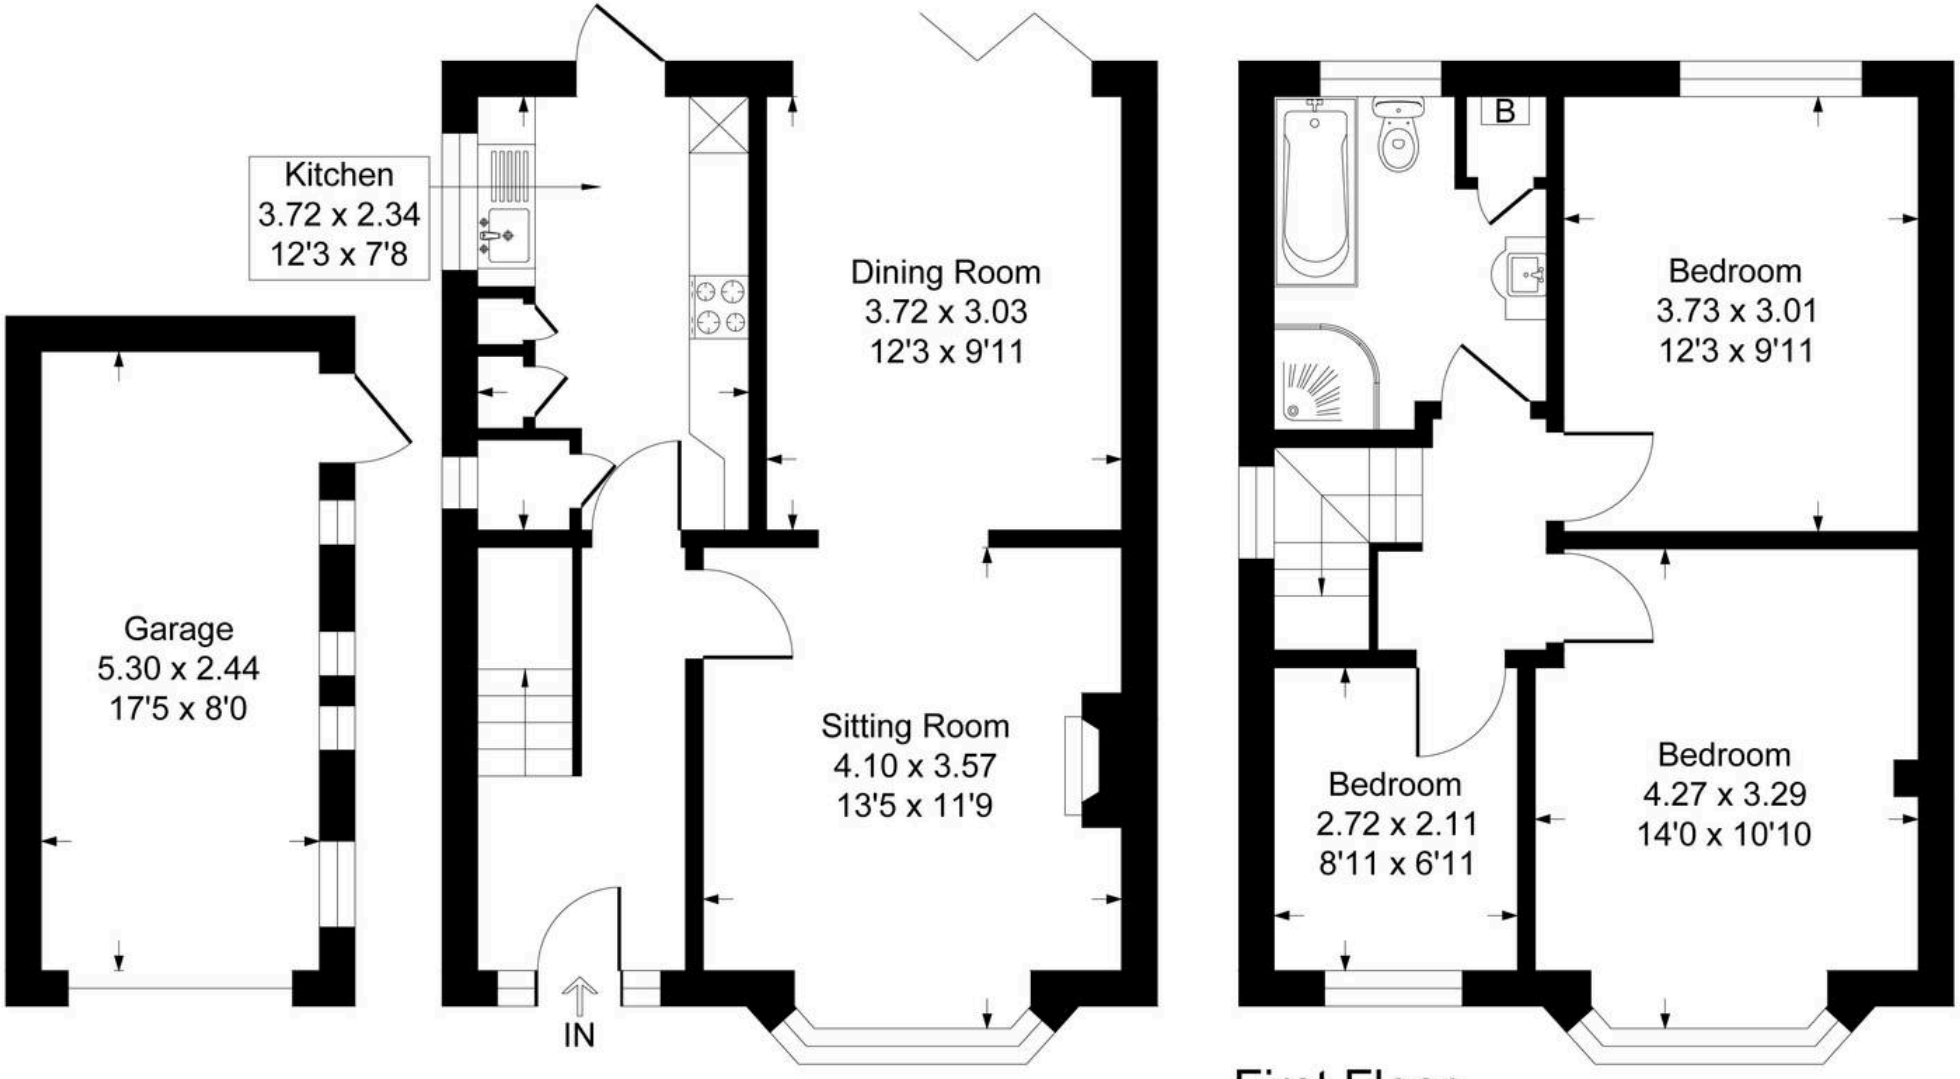

Garage

Ground Floor

First Floor

Illustration for identification purposes only, measurements are approximate, not to scale.
Produced By Esjay Property Marketing



Horler & Associates - Sales

Horler & Associates, 242 Dedworth Road - SL4 4JR

01753621234 • post@horler.co.uk • www.horler.co.uk/

****Although these particulars are thought to be materially correct their accuracy cannot be guaranteed and they do not form part of any contract****