

21 Smiths Lane, Windsor

£525,000

HORLER








Property Summary

A beautifully presented three-bedroom semi-detached family home with excellent outdoor space and a convenient Windsor location, this attractive property on Smiths Lane offers comfortable and versatile living. The bright hallway leads to a generous living room with a bay window, filling the space with natural light. An adjoining dining room opens onto the secluded rear garden, creating an ideal setting for family life and entertaining. The separate fitted kitchen features ample storage, stylish worktops and integral appliances. Upstairs are three well-proportioned bedrooms and a family bathroom. Outside, the beautifully maintained garden includes a large patio, lawn, mature shrubs and garden shed, while a garage provides additional storage. A brick-paved driveway offers ample off-road parking. Close to local amenities, schools and transport links, this welcoming home combines practical accommodation, attractive gardens and a desirable Windsor location.








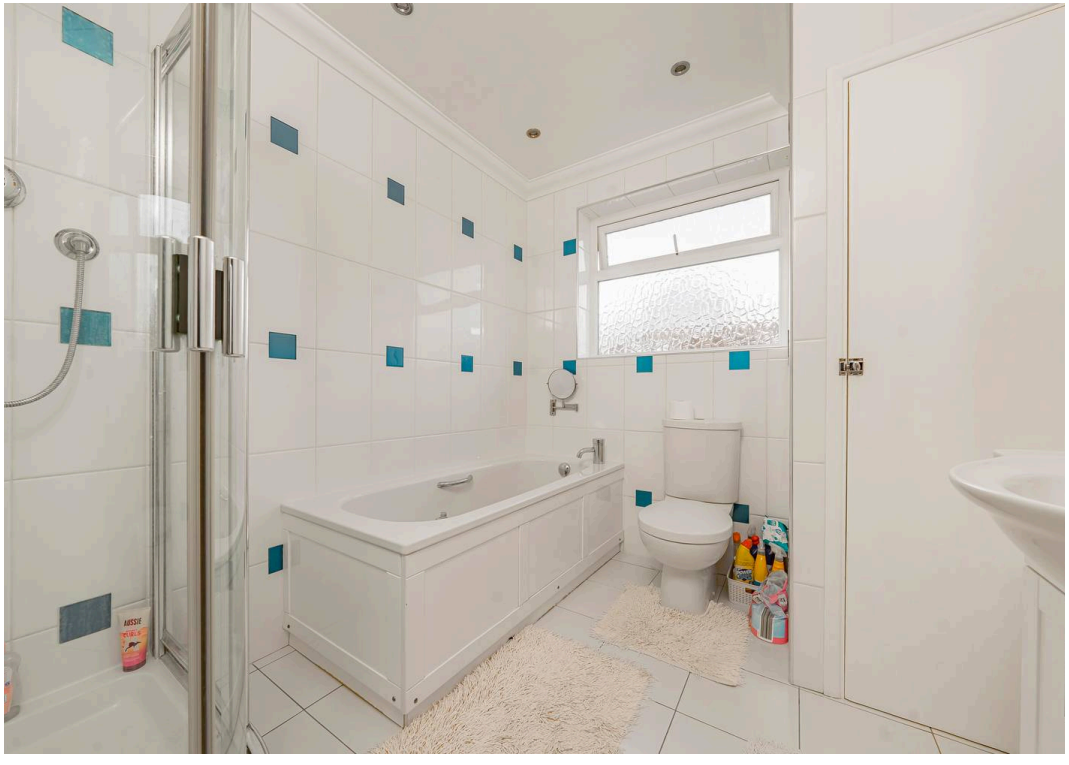

Smiths Lane SL4

Approximate Gross Internal Floor Area = 97.5 sq m / 1050 sq ft
(Including Garage)

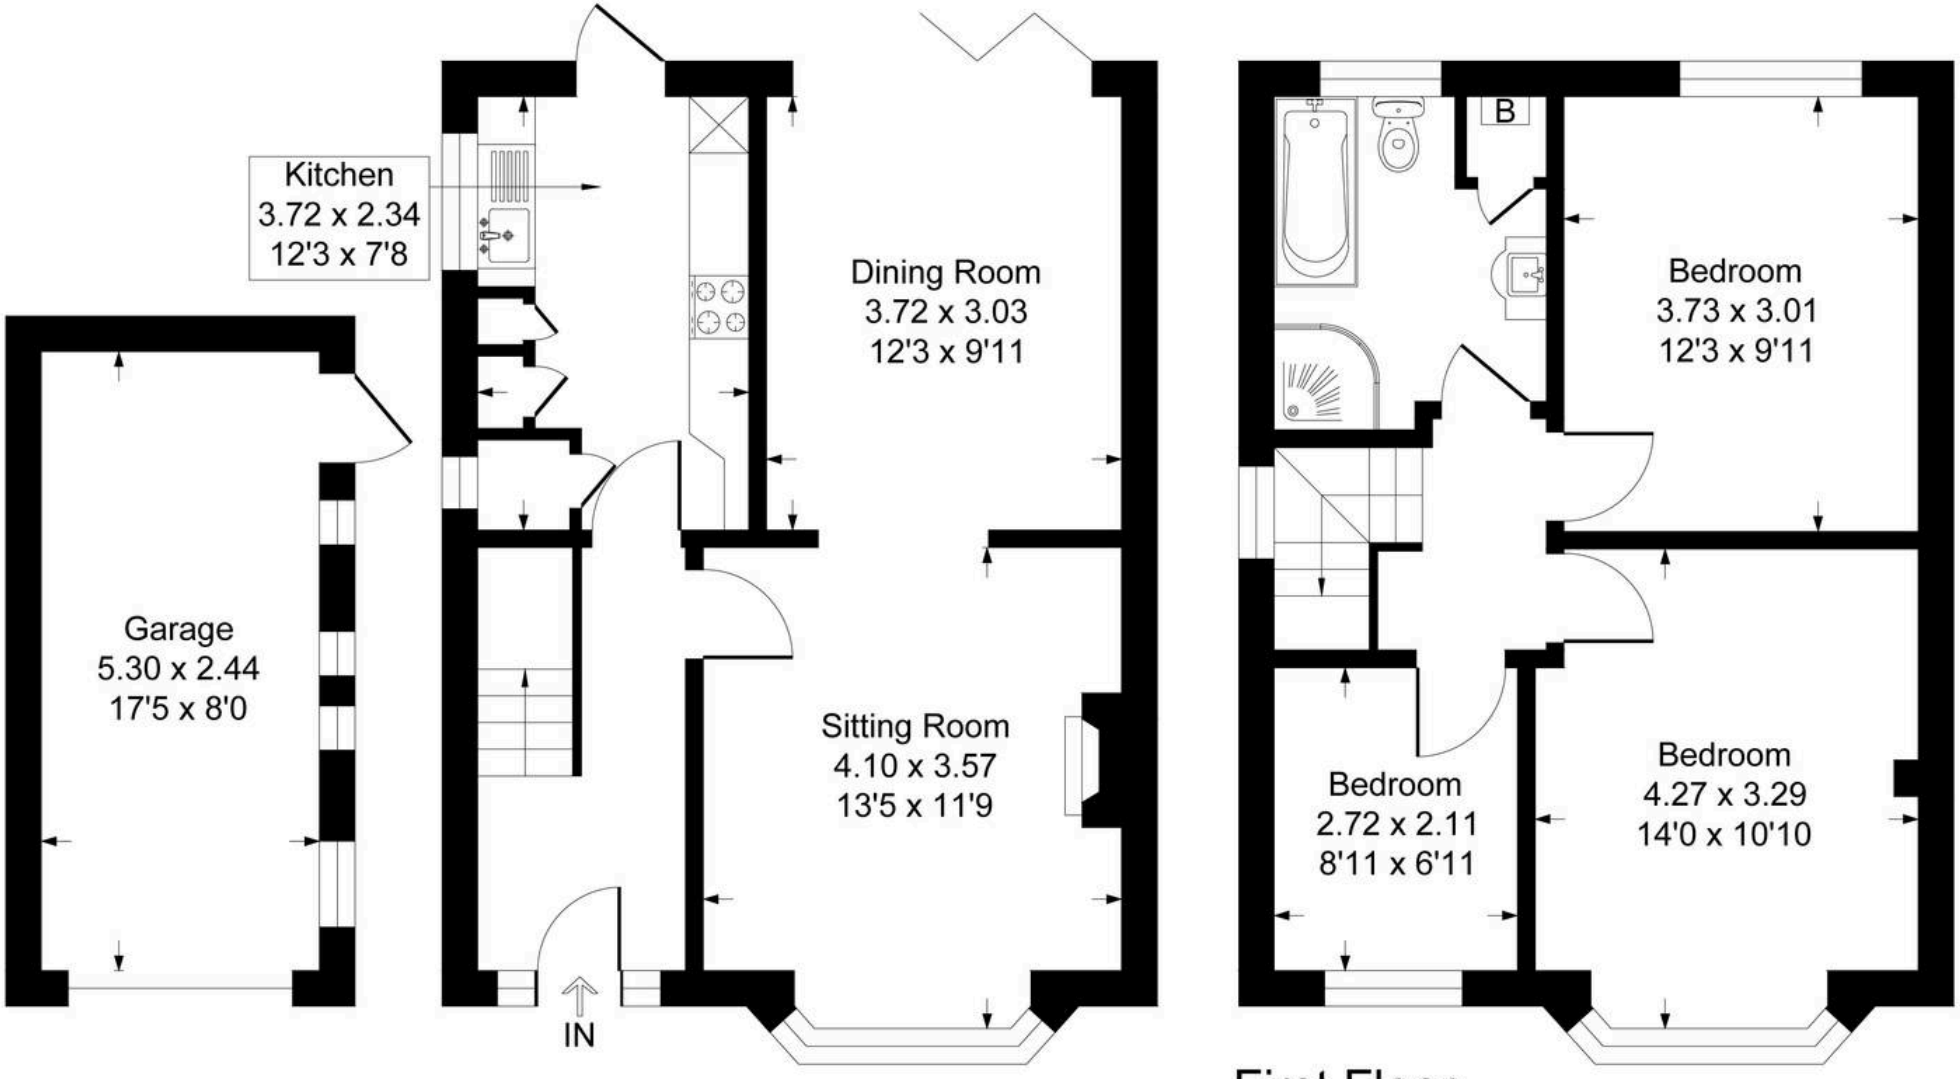

Garage

Ground Floor

First Floor

Illustration for identification purposes only, measurements are approximate, not to scale.
Produced By Esjay Property Marketing



Horler & Associates - Sales

Horler & Associates, 242 Dedworth Road - SL4 4JR

01753621234 • post@horler.co.uk • www.horler.co.uk/

****Although these particulars are thought to be materially correct their accuracy cannot be guaranteed and they do not form part of any contract****