



Narrow Lane, Aughton

Ormskirk

Guide Price £299,950

23 Narrow Lane

Aughton, Ormskirk


Beautiful two-bedroom semi-detached bungalow in Aughton with driveway, garage, conservatory, extended kitchen/diner, and mature private gardens. Bright, spacious, and single-storey living. Council Tax band: C

Tenure: Freehold

- Two-bedroom semi-detached bungalow
- Front garden with lawn and established borders
- Extended kitchen with garden outlook
- Bright conservatory
- Excellent single-storey living





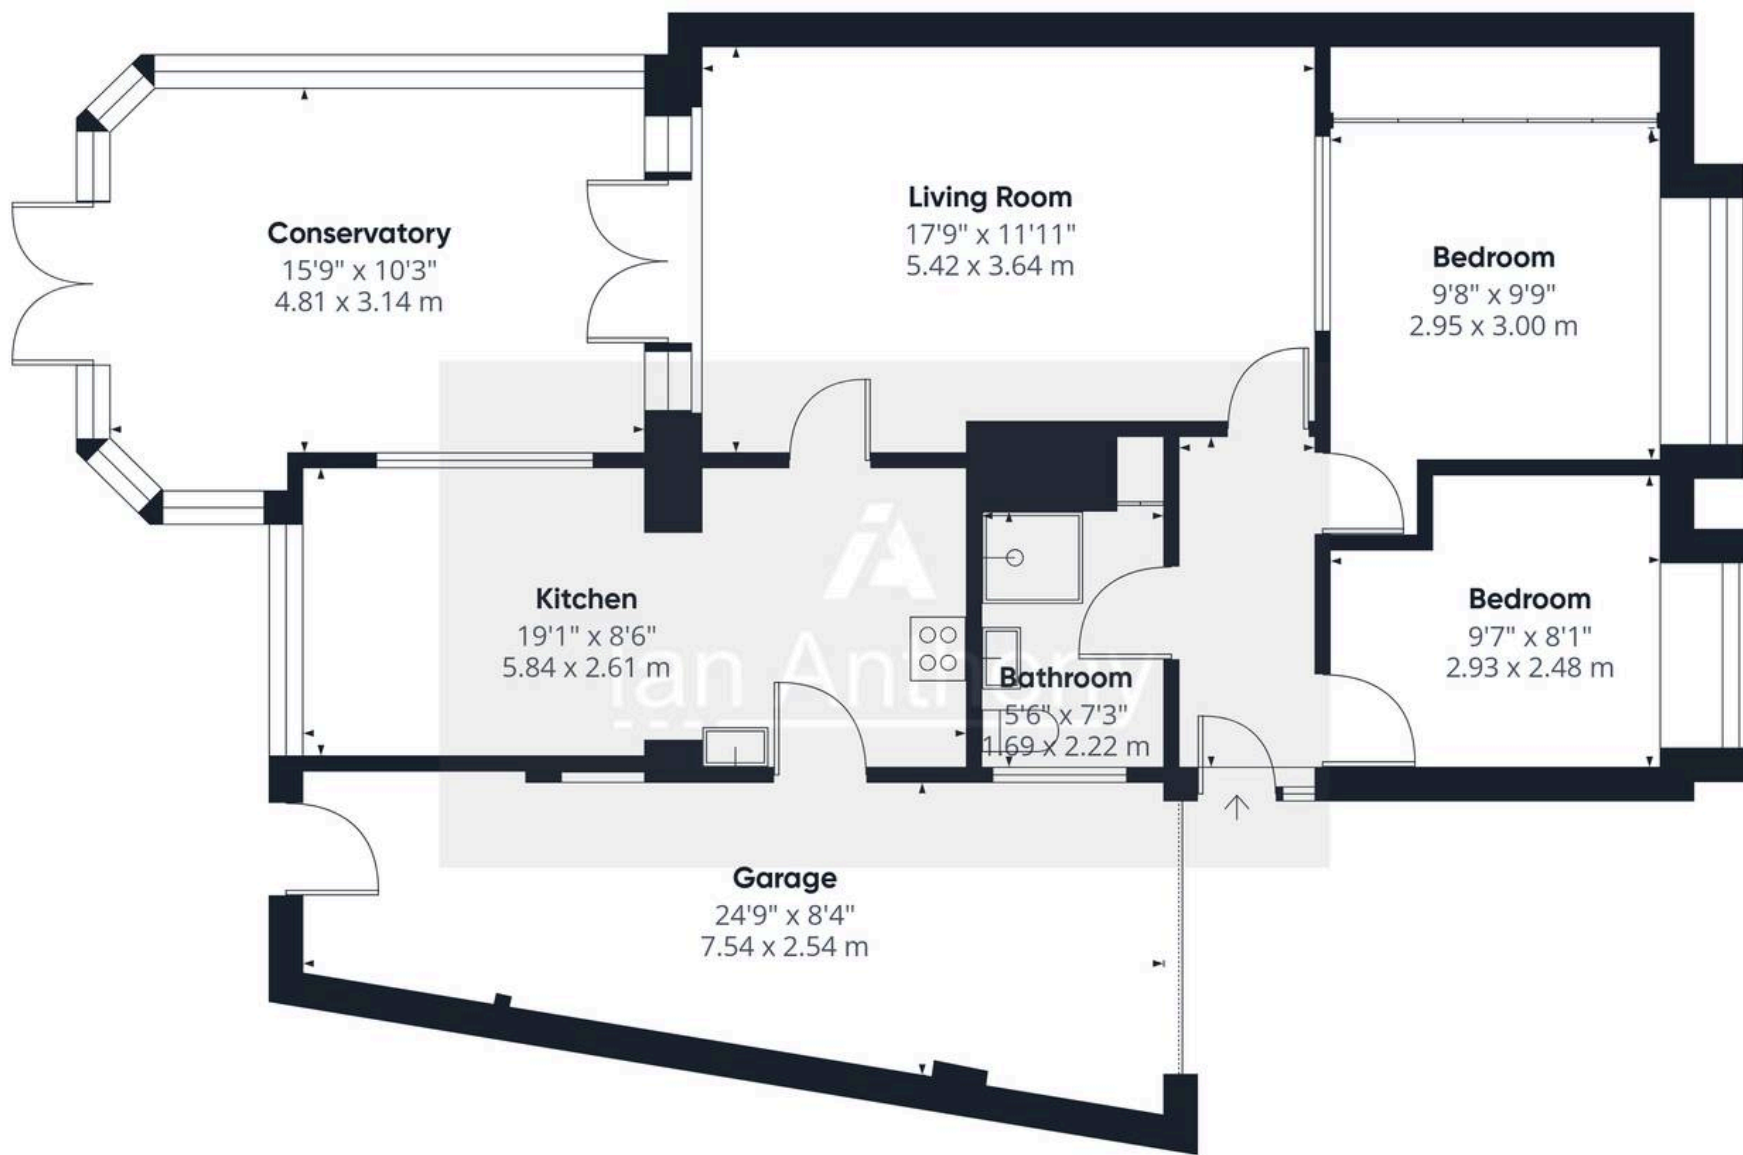

Approximate total area⁽¹⁾

1020 ft²

94.8 m²

(1) Excluding balconies and terraces

Calculations reference the RICS IPMS 3C standard. Measurements are approximate and not to scale. This floor plan is intended for illustration only.

GIRAFFE360





IAN ANTHONY

5 Burscough Street, Ormskirk - L39 2EG

01695580888

enquiries@iananthonyestates.co.uk

iananthonyestates.co.uk/

