

15 Birch Grove, Windsor

£515,000

HORLER







Property Summary:

In the sought-after area of Birch Grove, Windsor, this charming three-bedroom mid-terrace family home offers comfortable and well-presented accommodation, making it an ideal choice for families and first-time buyers alike. The property features a spacious living room, providing a welcoming space to relax and unwind, along with a separate dining room, perfect for family meals and entertaining guests. The well-appointed kitchen combines functionality with style, offering a practical and enjoyable space for everyday cooking and culinary creations. With its appealing layout and desirable location, this lovely home provides an excellent opportunity for those looking to settle in a popular Windsor neighbourhood, close to local amenities, schools and transport links.









Birch Grove SL4

Approximate Gross Internal Floor Area = 110.0 sq m / 1188 sq ft

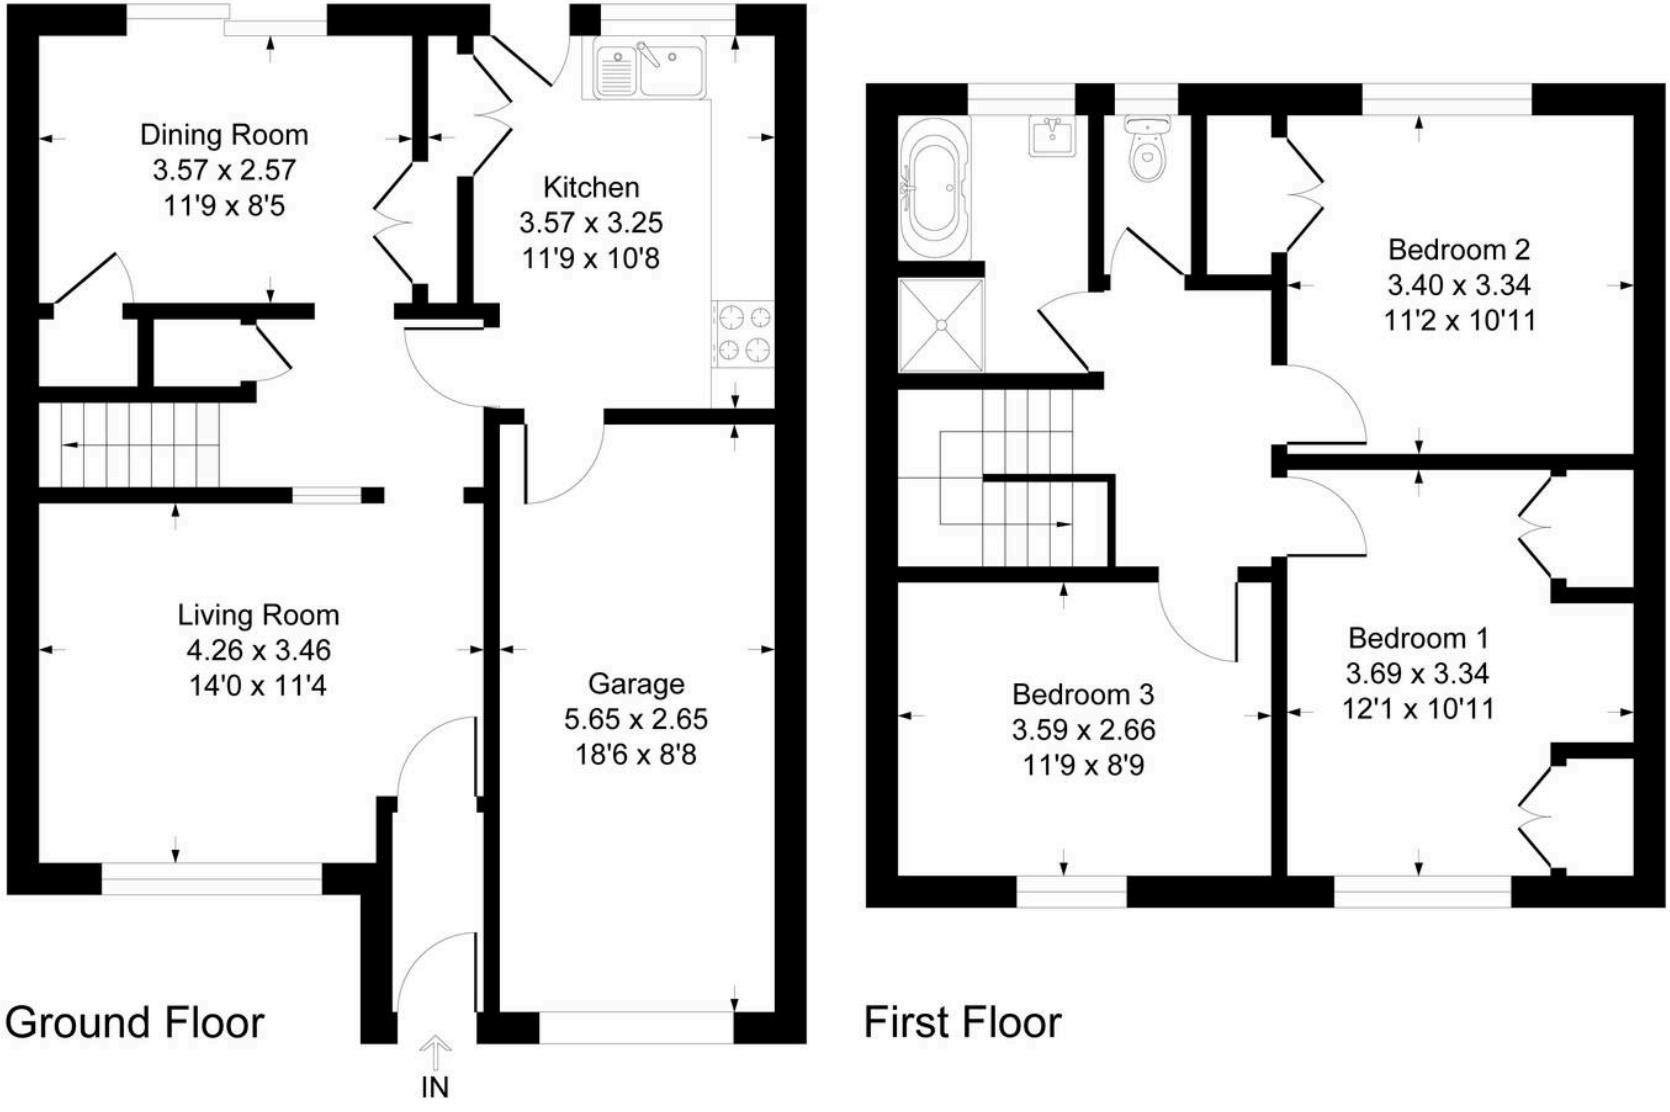


Illustration for identification purposes only, measurements are approximate, not to scale.
Produced By Esjay Property Marketing



Horler & Associates - Sales

Horler & Associates, 242 Dedworth Road - SL4 4JR

01753621234 • post@horler.co.uk • www.horler.co.uk/

****Although these particulars are thought to be materially correct their accuracy cannot be guaranteed and they do not form part of any contract****