

50 Cobb Close, Datchet

£415,000

HORLER







Property Summary

This delightful three-bedroom semi-detached family home offers comfortable and spacious accommodation in a convenient location, close to local amenities, schools and excellent transport links. The property features a well-appointed fitted kitchen with a range of eye and base-level units and integrated appliances. The spacious open-plan living and dining room leads into a large conservatory overlooking the beautifully maintained rear garden, creating an ideal space for family life and entertaining. Upstairs are three generously sized bedrooms and a family bathroom. Outside, the secluded, fenced rear garden is predominantly laid to lawn with attractive flower beds, providing a peaceful space for children, gardening or relaxing. The front garden is well maintained, with a pathway leading to the entrance. A garage in a nearby block provides useful additional storage or parking. An excellent family home in a desirable and well-connected location.









GOOD

Cobbs Close SL6

Approximate Gross Internal Floor Area = 960 sq m / 1033 sq ft
(Including Garage)

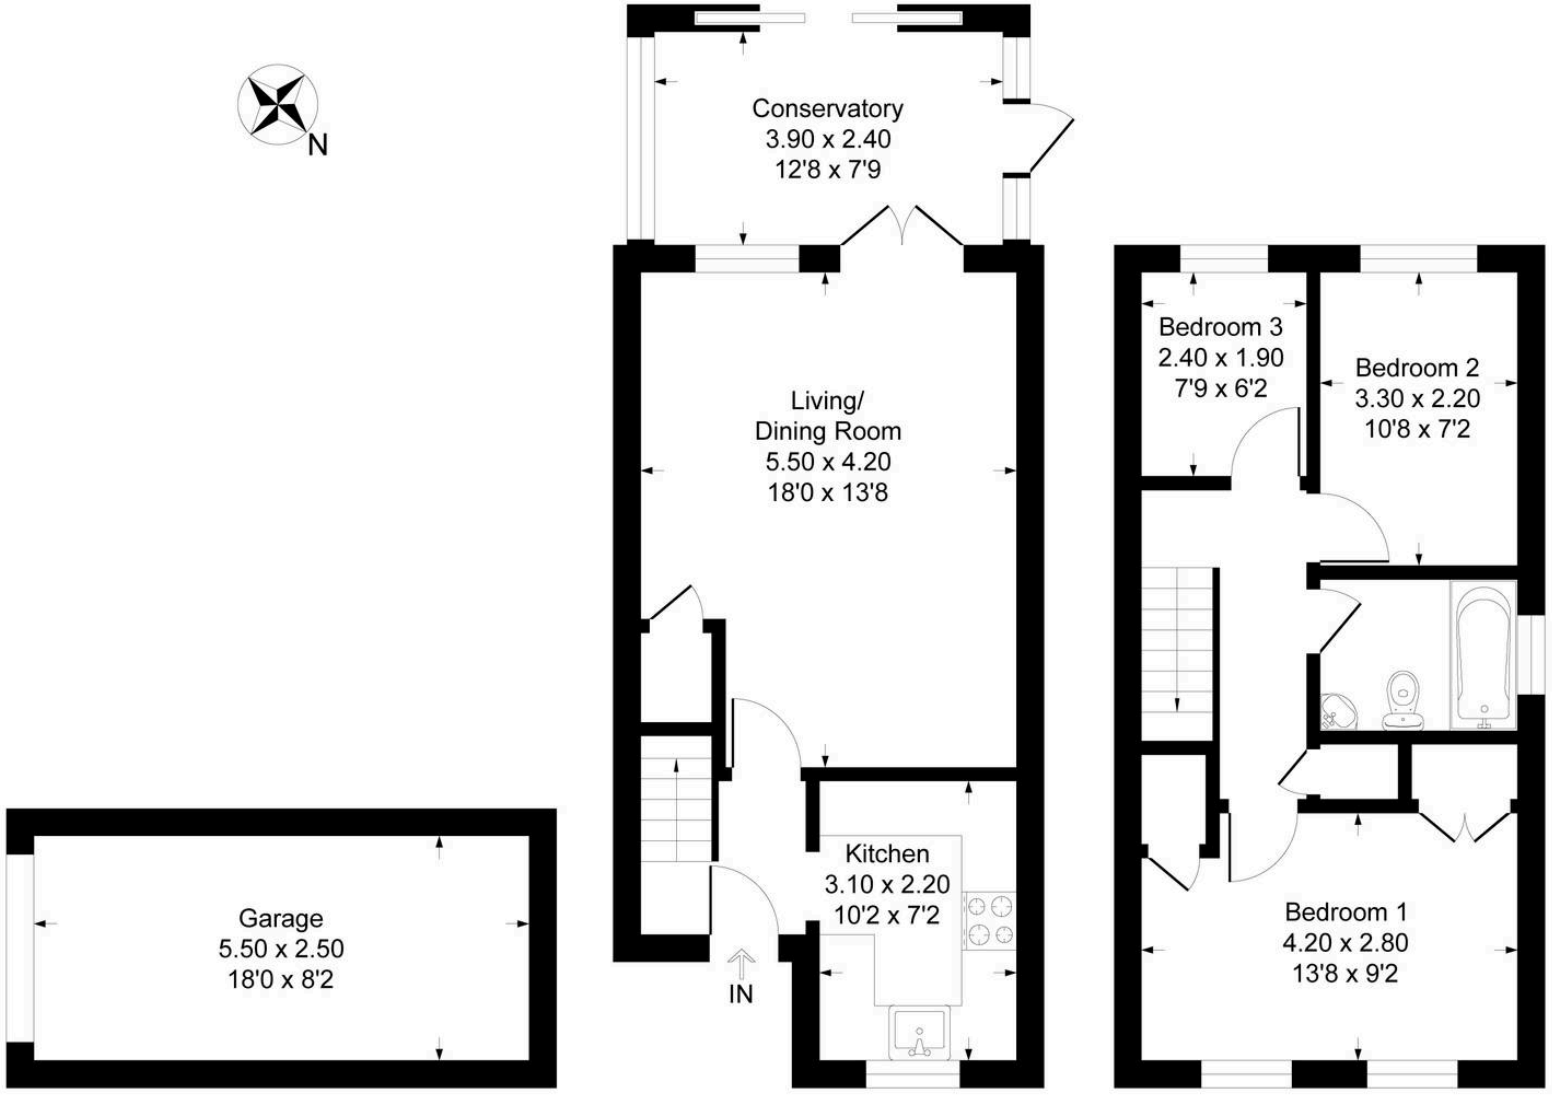

Garage

Ground Floor

First Floor

Illustration for identification purposes only, measurements are approximate, not to scale.
Produced By Esjay Property Marketing



Horler & Associates

5 High Street, Datchet - SL3 9EA

01753546667 • kerri@horler.co.uk • www.horler.co.uk/