5 The Paddock Lakeview park, Crouch Lane

£349,950

HORLER

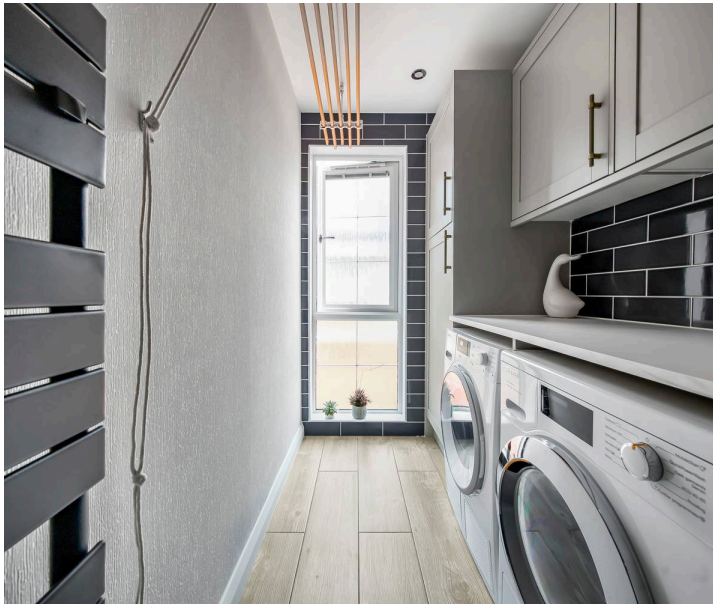

Property Summary

The Platinum Contemporary park home builds on the success of the Chatsworth Classic range, combining modern design, stylish décor and a touch of indulgent luxury. At the heart of the home is the impressive kitchen, designed for contemporary living and featuring integrated appliances including a fridge/freezer and dishwasher. Its generous proportions flow seamlessly into the spacious lounge and dining area, creating a bright and sociable environment. Vaulted ceilings throughout the lounge, kitchen and dining area enhance the sense of space and light, while lovely views across the surrounding countryside provide a beautiful backdrop. The luxurious bathroom adds a further touch of decadence, offering a relaxing retreat with a sumptuous bath – perfect for unwinding at the end of the day. Combining elegant interiors, generous living space and a peaceful countryside setting, the Platinum Contemporary offers a stylish and luxurious park home lifestyle.

General Information

Pitch Fee: £326.00 Pets are allowed under managers discretion Mains gas. Electric billed monthly via the park. Water billed billed monthly via the park.

The Paddock Lake View

Approximate Gross Internal Floor Area = 89.1 sq m / 959 sq ft

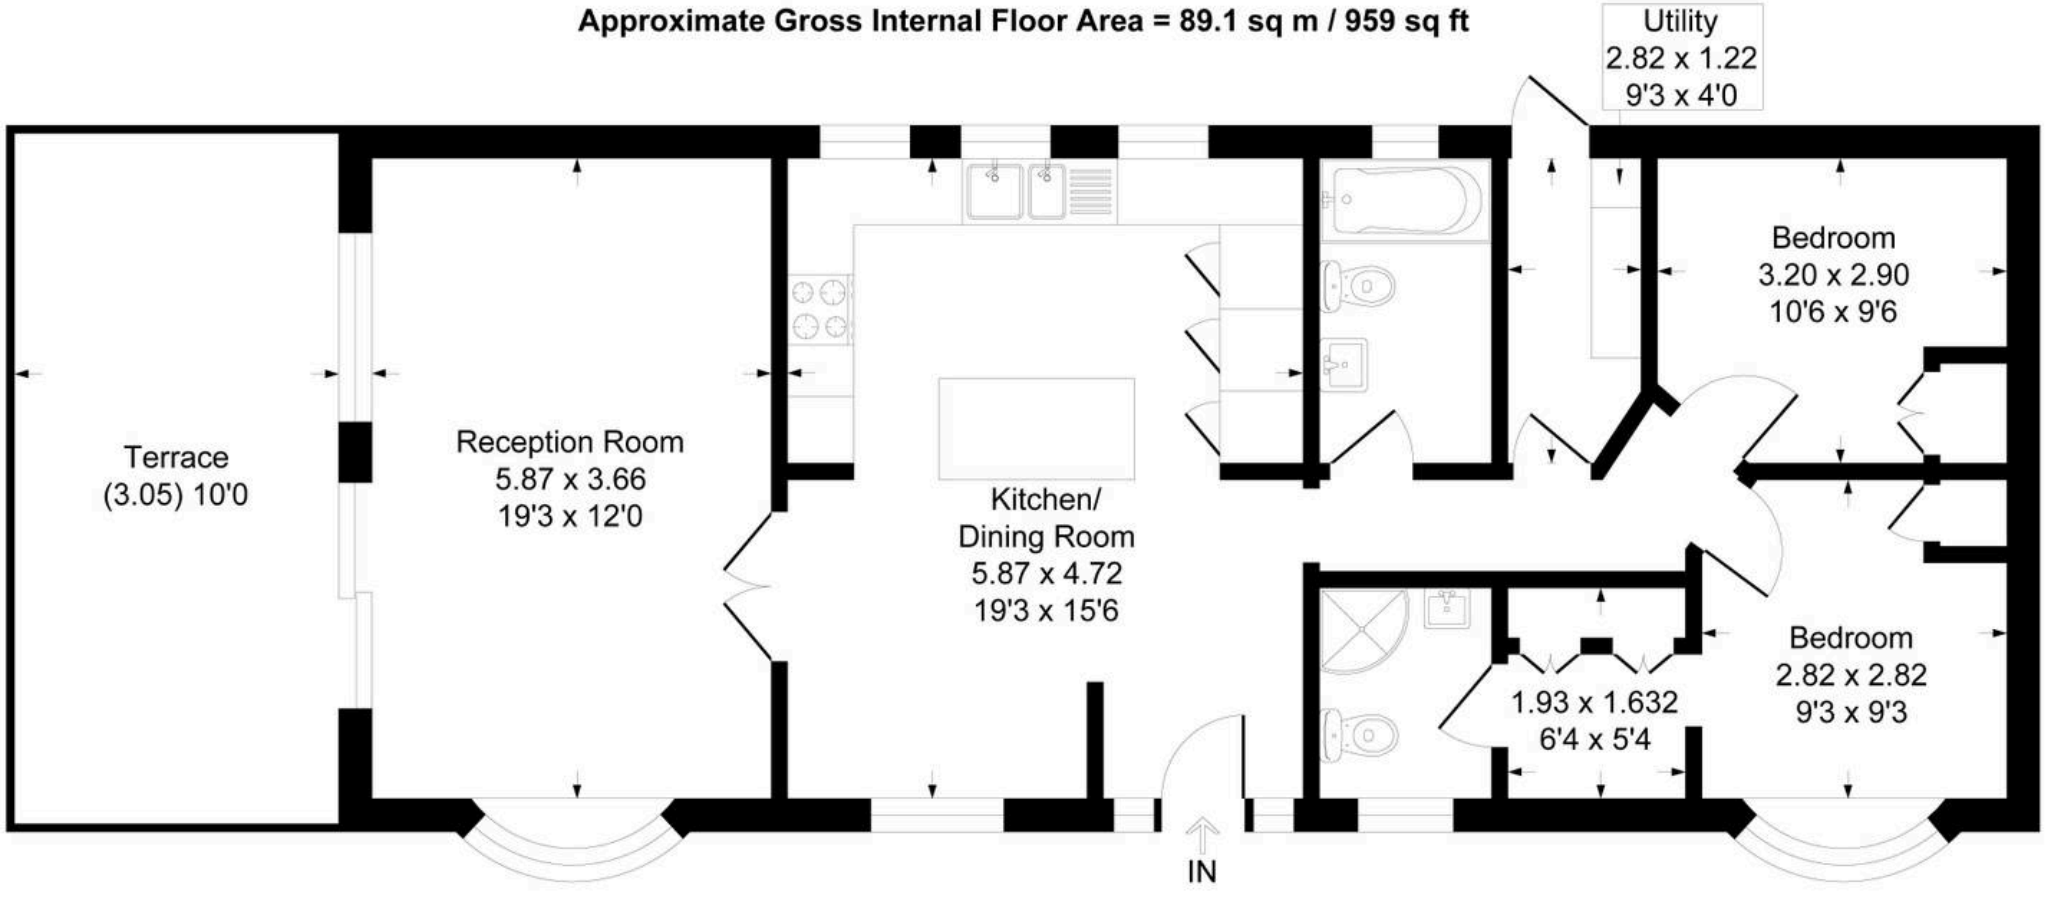

Illustration for identification purposes only, measurements are approximate, not to scale.
Produced By Esjay Property Marketing

Horler & Associates - Sales

Horler & Associates, 242 Dedworth Road - SL4 4JR

01753621234 • post@horler.co.uk • www.horler.co.uk/

****Although these particulars are thought to be materially correct their accuracy cannot be guaranteed and they do not form part of any contract****