


22 Peel Close, Windsor

In Excess of **£500,000**

HORLER

General Description

NO ONWARD CHAIN In the charming Peel Close, Windsor, this beautifully presented semi-detached family home offers a perfect blend of modern living and convenience. KEY FEATURES AND DESCRIPTION * 3 Bedrooms * 1 Family Bathroom/ 1 Shower Room * Vaulted side and rear extensions with underfloor heating * Flexible living space * Close to popular schools, amenities and transport links * Driveway with off street parking for 2 vehicles * EPC Rating C - Council Tax band 'D' * New Boiler Call today on 01753 621234 to arrange a viewing.

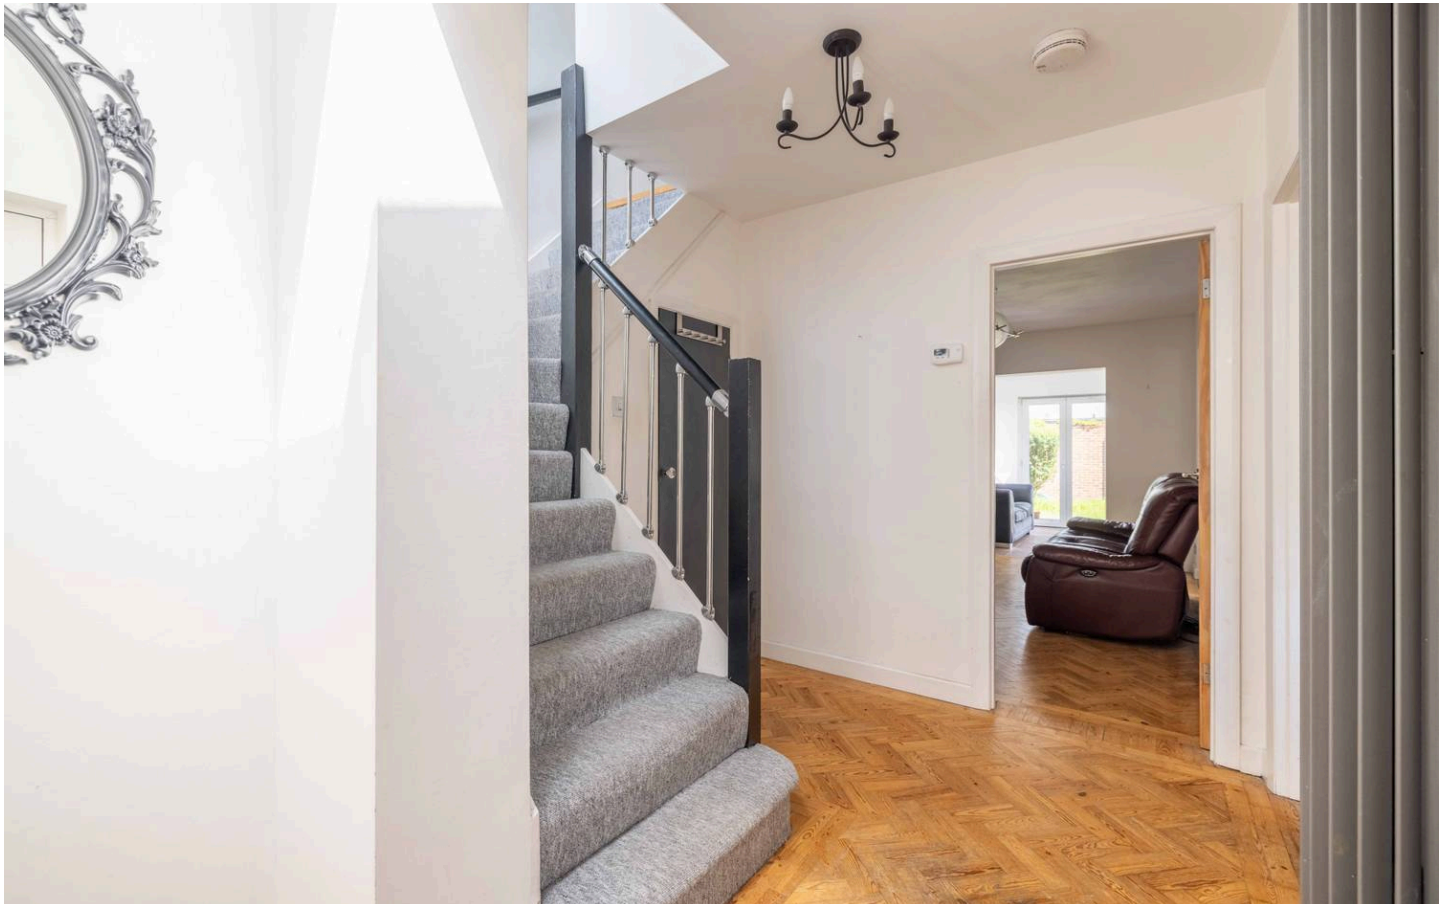













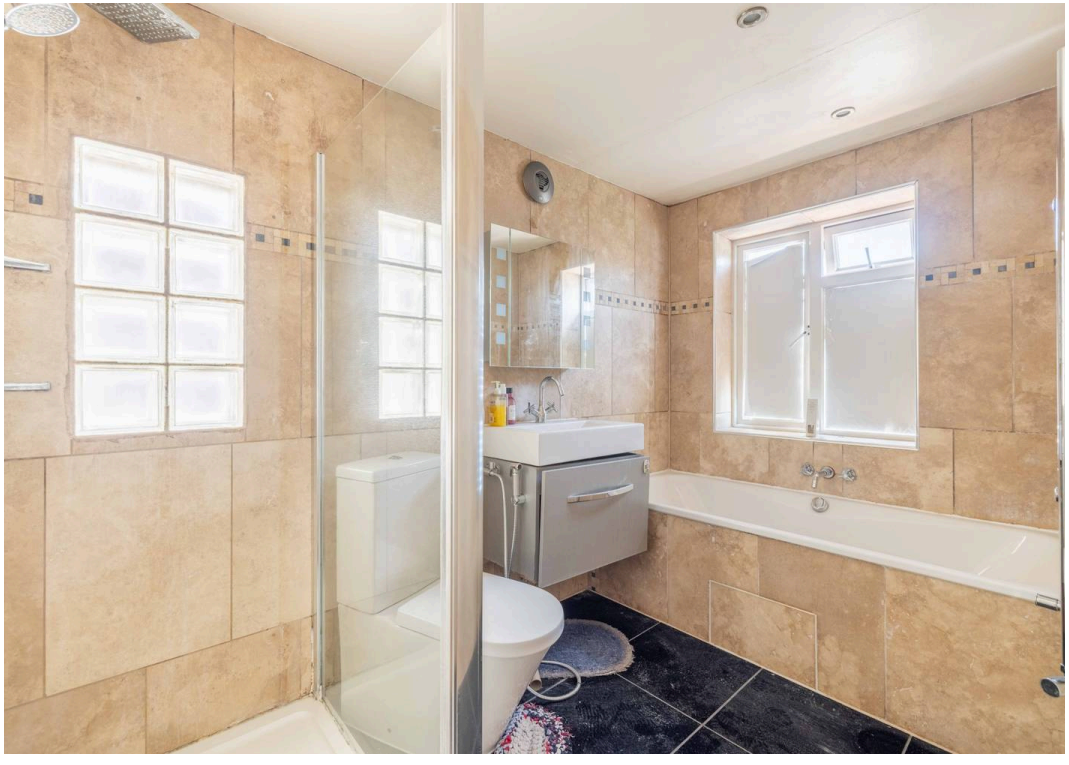

HORLER

Total Approximate Floor Area
1141 Square feet
106 Square metres

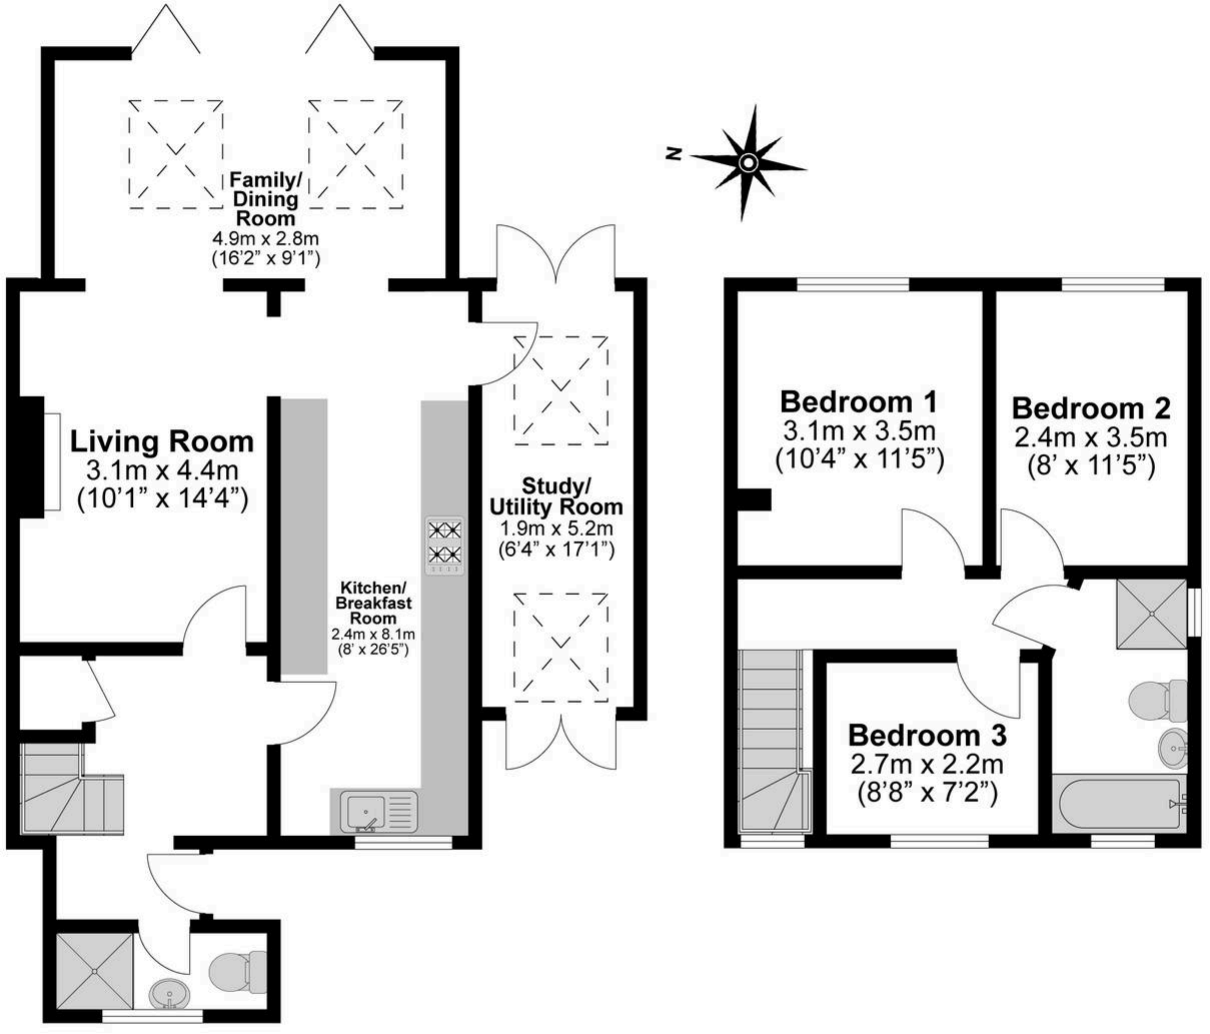

Illustrations are for identification purposes only, measurements are approximate, not to scale.



Horler & Associates - Sales

Horler & Associates, 242 Dedworth Road - SL4 4JR

01753621234 • post@horler.co.uk • www.horler.co.uk/

****Although these particulars are thought to be materially correct their accuracy cannot be guaranteed and they do not form part of any contract****