




jjmorris.com

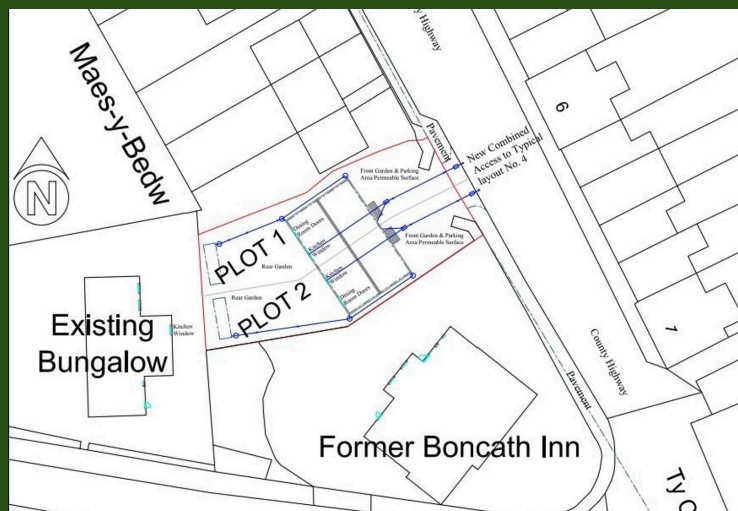

Building Plots adj, Boncath Inn, Boncath

£80,000 Freehold


Building Plot With Planning • Village Location • Two x Three Bedroom Semi Detached Houses

Contact Cardigan Office


5 High Street, Cardigan,
Ceredigion SA43 1HJ

01239 612343

cardigan@jjmorris.com

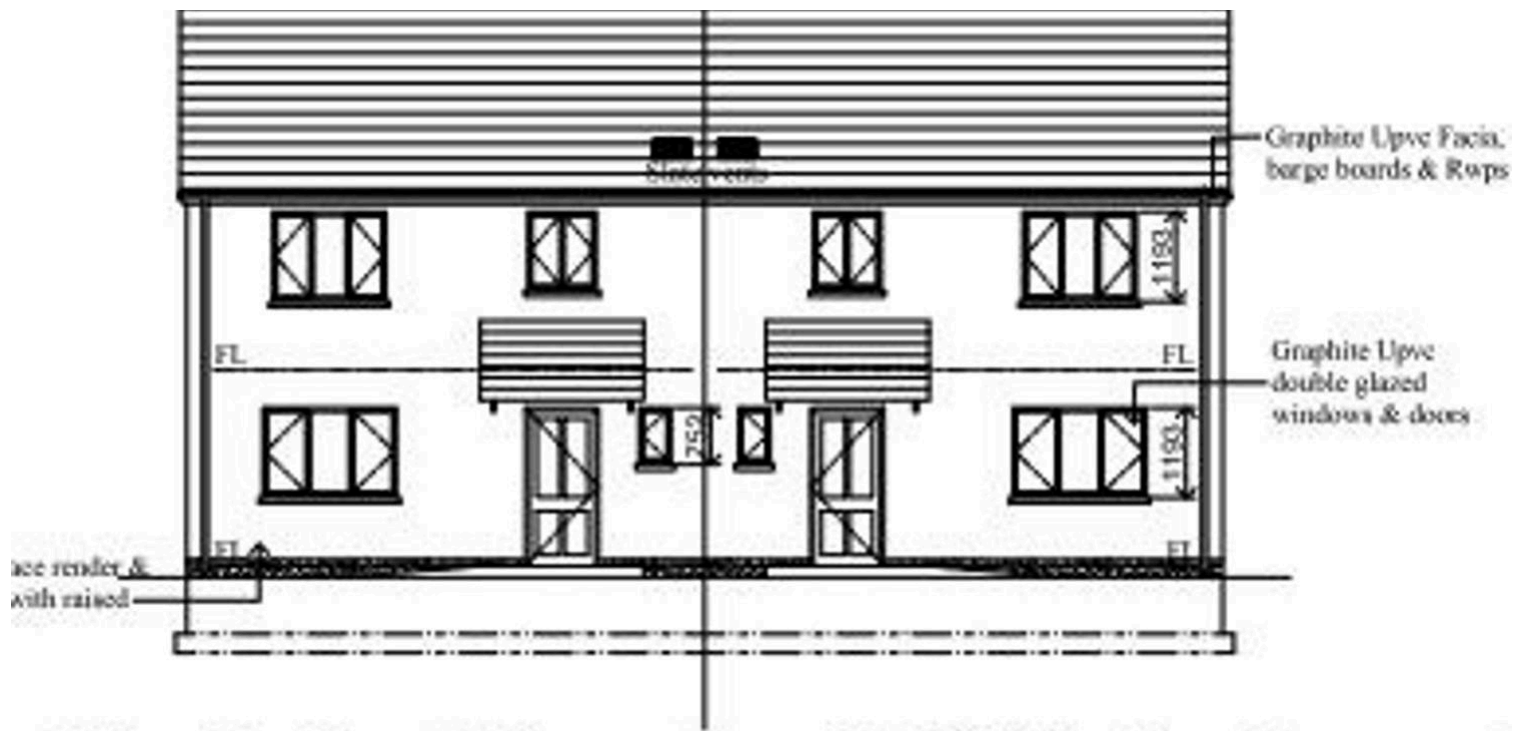

North East Elevation 1:100th Scale

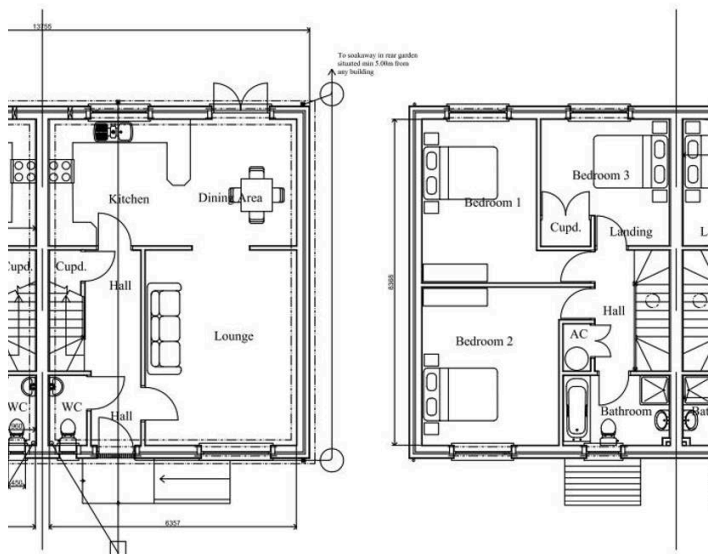

Planning Permission

Granted under application number: 24/0571/PA (20 Feb 2025) for 2 No. semi-detached dwellings – Land adj to the Boncath Inn, Boncath, Cardigan, SA73 0JN.

Local Authority

Pembrokeshire County Council County Hall
Haverfordwest Pembrokeshire SA61 1TP

Proposed Accommodation

Hall, wc, living room, kitchen/diner, three bedrooms and a family bathroom. Parking and gardens.





Planning Permission

Granted under application number: 24/0571/PA (20 Feb 2025) for 2 No. semi-detached dwellings – Land adj to the Boncath Inn, Boncath, Cardigan, SA73 0JN.


Local Authority

Pembrokeshire County Council County Hall
Haverfordwest Pembrokeshire SA61 1TP

Proposed Accommodation

Hall, wc, living room, kitchen/diner, three bedrooms and a family bathroom. Parking and gardens.



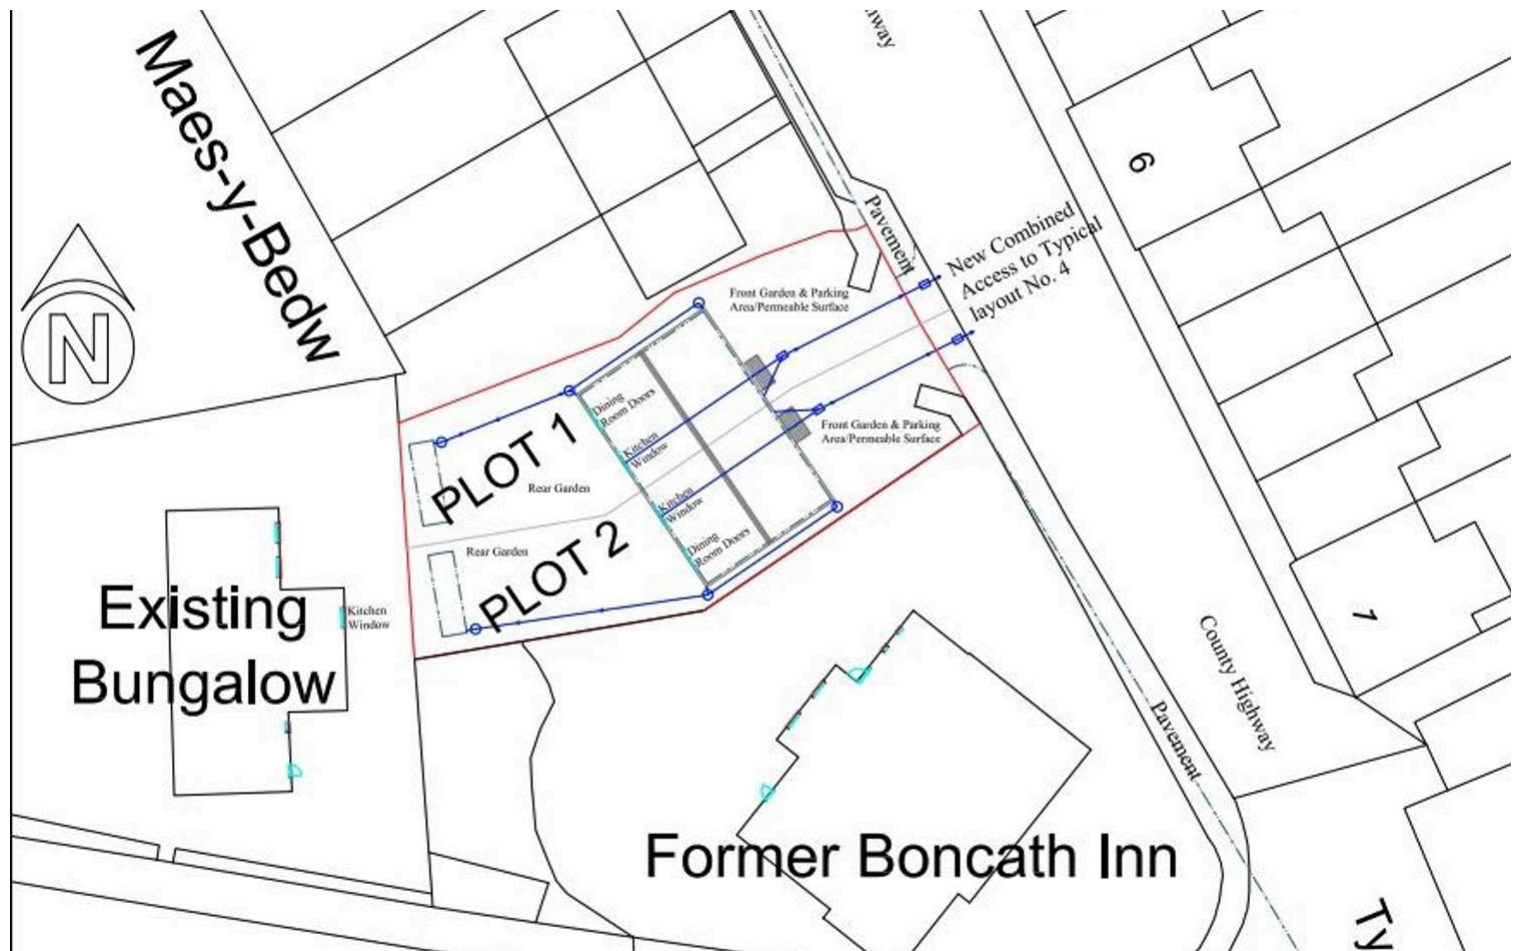

North East Elevation 1:100th Scale

Planning Permission

Granted under application number: 24/0571/PA (20 Feb 2025) for 2 No. semi-detached dwellings - Land adj to the Boncath Inn, Boncath, Cardigan, SA73 0JN.

Local Authority

Pembrokeshire County Council County Hall
Haverfordwest Pembrokeshire SA61 1TP

Proposed Accommodation

Hall, wc, living room, kitchen/diner, three bedrooms and a family bathroom. Parking and gardens.

