




93 Penn Road, Datchet
£240,000

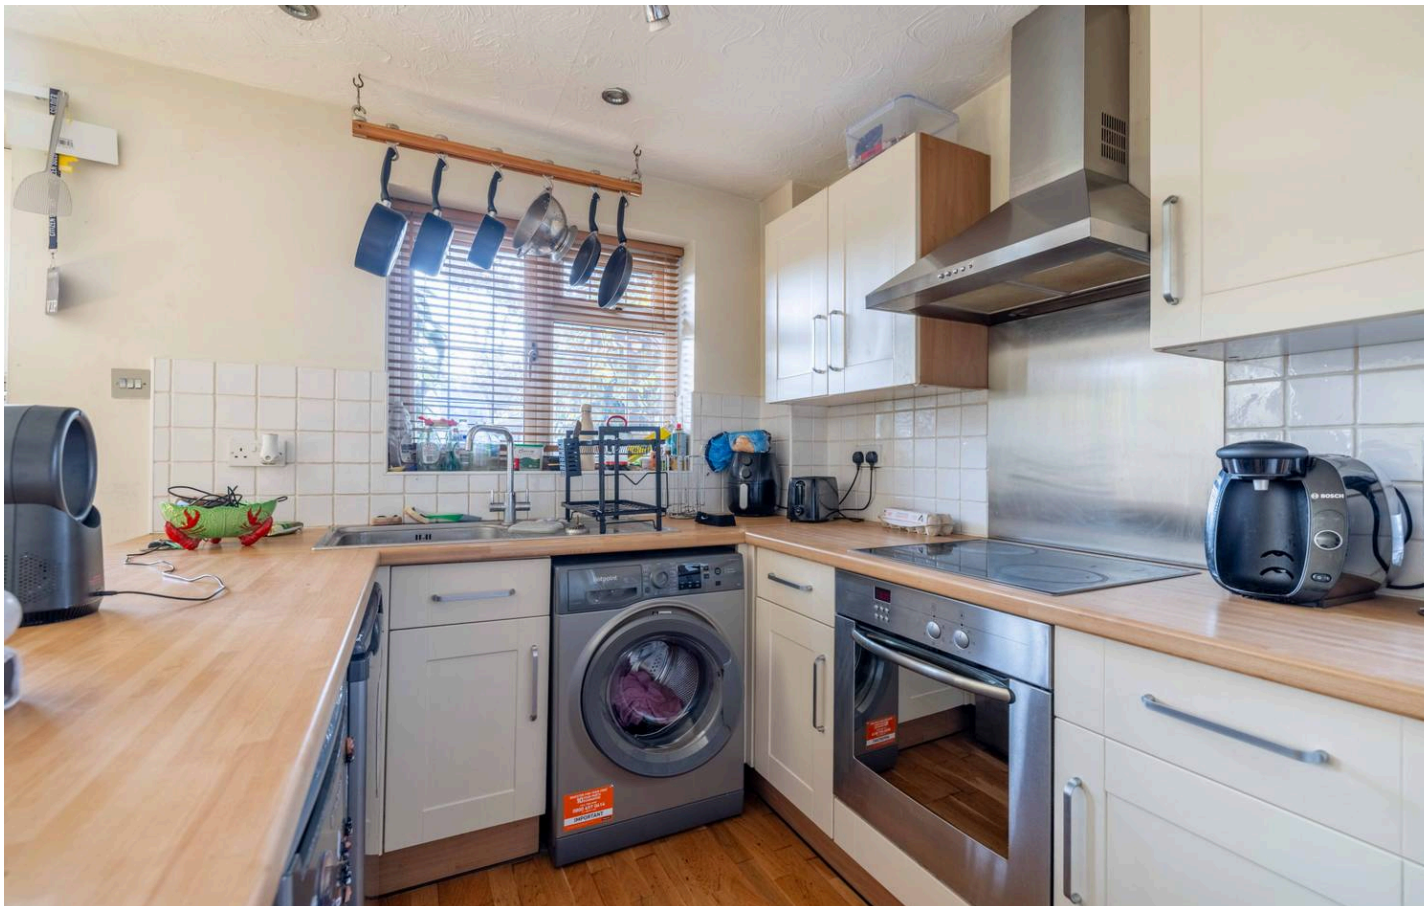





Property Summary

Located on Penn Road, this delightful one-bedroom house presents an excellent opportunity for first-time buyers, downsizers or investors. The property features a modern open-plan living room and kitchen, creating a bright and welcoming space ideal for relaxing and entertaining. The well-proportioned double bedroom provides a comfortable retreat, while the enclosed garden offers a private outdoor space perfect for enjoying the fresh air or hosting guests. Conveniently situated close to local amenities, including shops, cafés and essential services, the property also benefits from excellent transport links, providing easy access to nearby towns and cities. Combining practical living space, a private garden and a convenient location, this charming home is an excellent choice for those looking to take their first step onto the property ladder or secure a promising investment.


Legal Note

Although these particulars are thought to be materially correct their accuracy cannot be guaranteed and they do not form part of any contract.



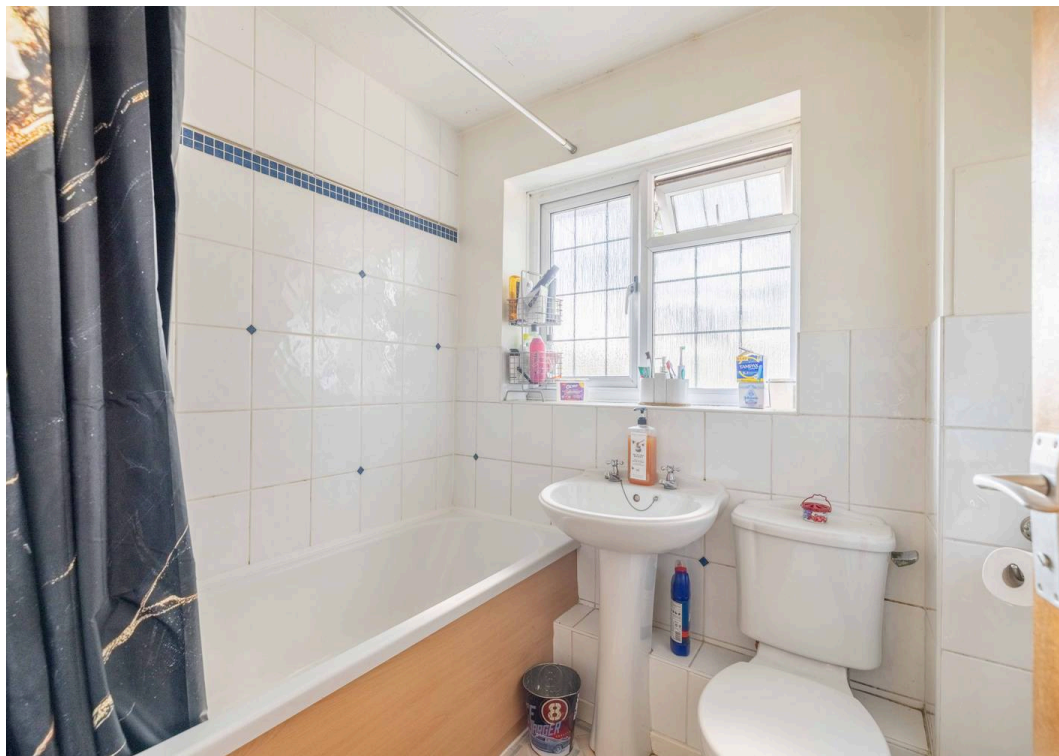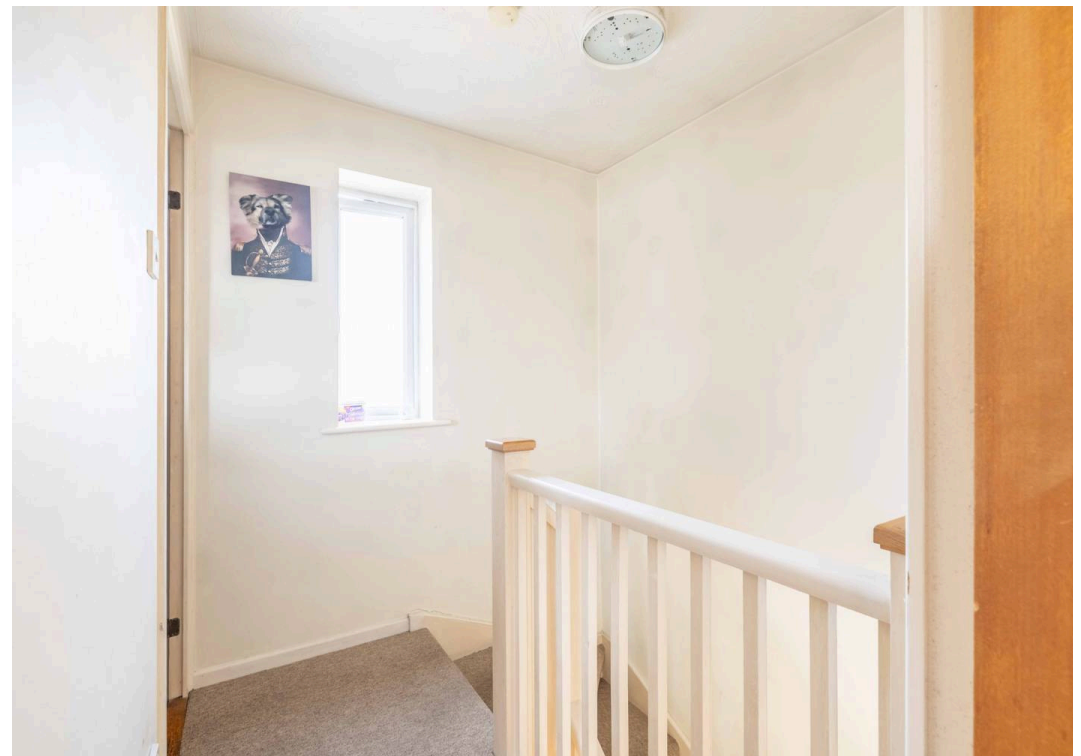

Total Approximate Floor Area
452 Square feet
42 Square metres

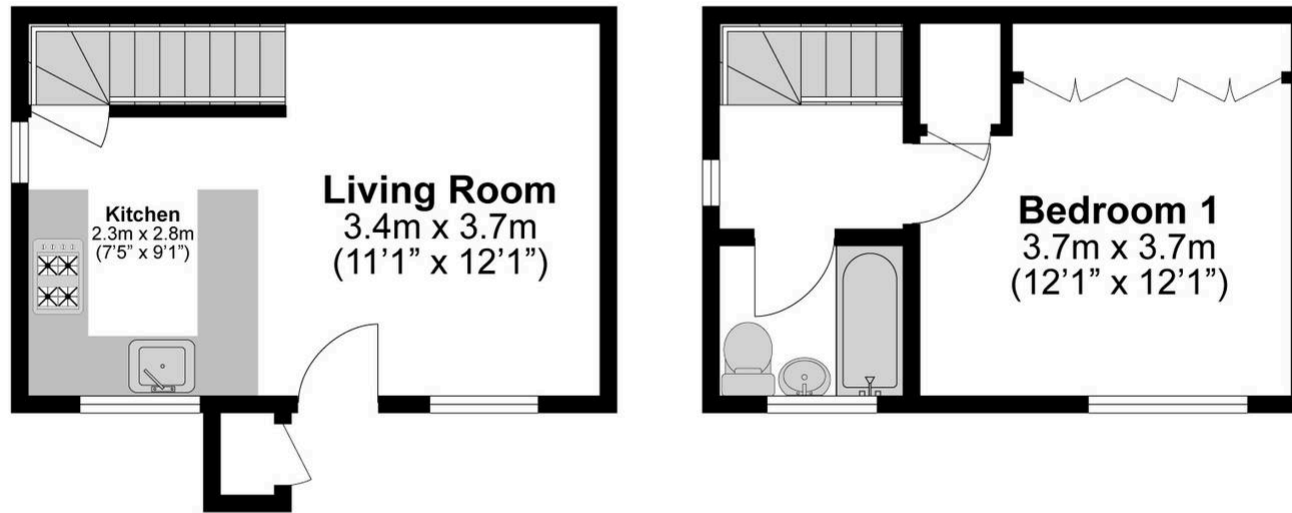

**Illustrations are for identification purposes only,
measurements are approximate, not to scale.**



Horler & Associates

5 High Street, Datchet – SL3 9EA

01753546667 • kerri@horler.co.uk • www.horler.co.uk/