



1 Jutland House Dedworth Road, Windsor
£210,000



Property Summary

Situated in a quiet cul-de-sac off Dedworth Road in Windsor, this attractive ground-floor apartment offers comfortable, modern living in a convenient location. The property features a spacious reception room, ideal for relaxing or entertaining, alongside a generously sized double bedroom providing a peaceful retreat. The modern fitted kitchen comes equipped with contemporary appliances, while a stylish bathroom completes the accommodation. Residents can also enjoy the communal gardens, offering a pleasant outdoor space to relax and unwind. Conveniently located close to local amenities and the many attractions of Windsor, this well-presented apartment is an excellent choice for first-time buyers, individuals, couples or investors seeking a rental opportunity. Combining a practical layout with a peaceful setting, this property is well worth viewing. Early viewing is highly recommended.

General Information

Lease remaining: 990 Service charge: Approx. £700.00 per year

Legal Note

Although these particulars are thought to be materially correct their accuracy cannot be guaranteed and they do not form part of any contract





Jutland House SL4

Approximate Gross Internal Floor Area = 47.0 sq m / 506 sq ft

Store Area = 1.6 sq m / 18 sq ft

Total Area = 48.6 sq m / 524 sq ft

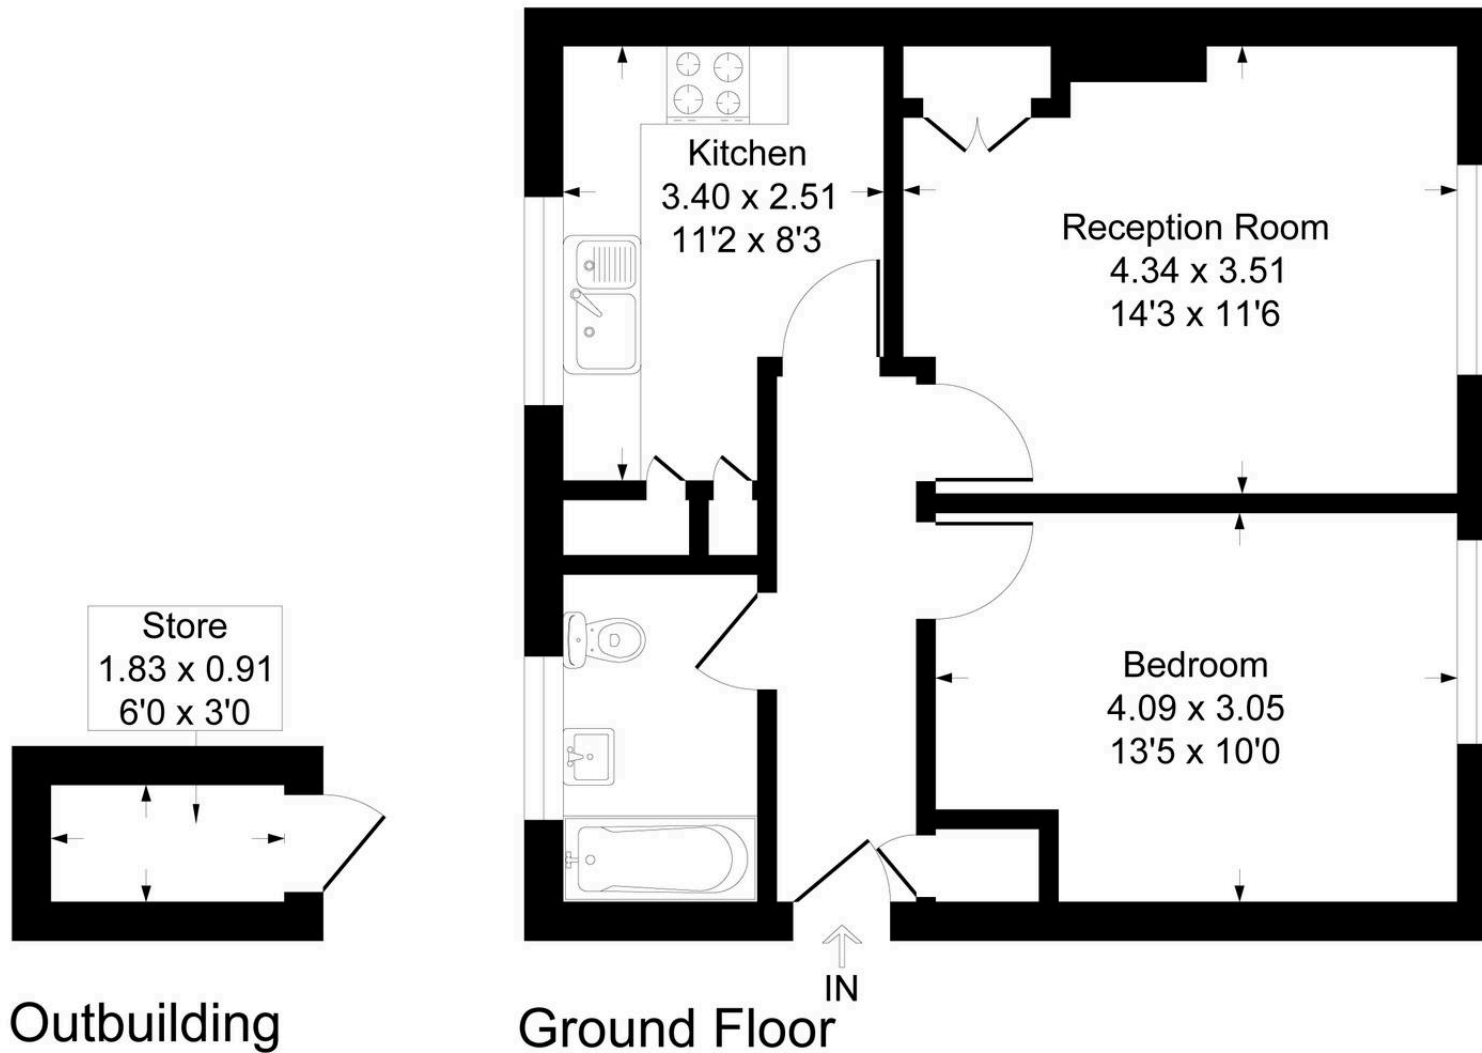


Illustration for identification purposes only, measurements are approximate, not to scale.
Produced By Esjay Property Marketing



Horler & Associates – Sales

Horler & Associates, 242 Dedworth Road – SL4 4JR

01753621234 • post@horler.co.uk • www.horler.co.uk/

****Although these particulars are thought to be materially correct their accuracy cannot be guaranteed and they do not form part of any contract****