18 Centre Road Willows Riverside Park, Windsor

£185,000

HORLER

Property Summary

Situated within the peaceful surroundings of Willows Riverside Park in Windsor, this attractive double-unit park home offers comfortable and spacious accommodation for residents aged 50 and over. The property features a bright open-plan living and dining area, ideal for relaxing or entertaining, alongside a separate, well-equipped kitchen. There are two well-proportioned bedrooms and a well-appointed bathroom, providing practical and versatile living space. Outside, the wrap-around garden offers a private retreat to enjoy the fresh air and pleasant surroundings. Further benefits include off-road parking for added convenience. Ideally located in a welcoming residential park, the property offers a tranquil lifestyle while remaining close to Windsor's local amenities, beautiful green spaces and the picturesque River Thames. Early viewing is highly recommended to appr

General Information

Family Park/No pets Site Fees - TBC Avanti Gas
Council Tax - Band 'A'

Legal Note

Although these particulars are thought to be materially correct their accuracy cannot be guaranteed and they do not form part of any contract.

Centre Road SL4

Approximate Gross Internal Floor Area = 65.3 sq m / 704 sq ft

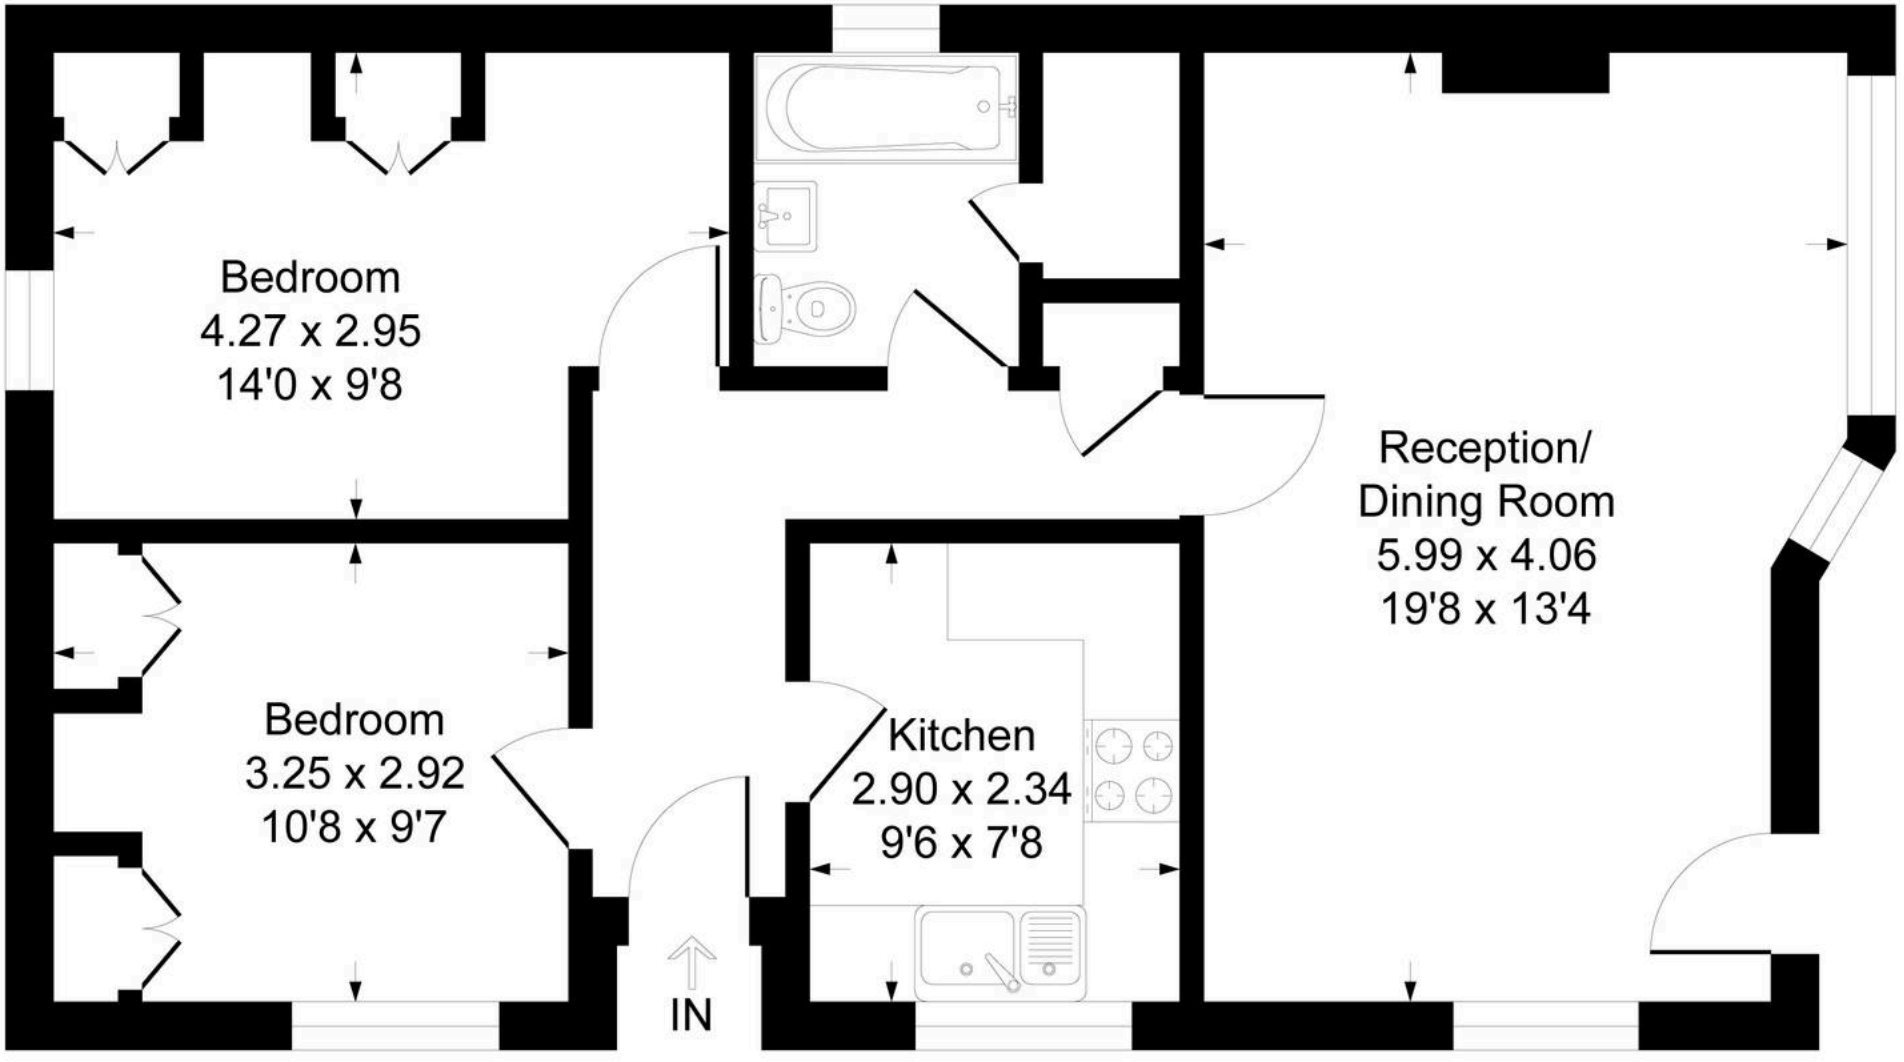

Illustration for identification purposes only, measurements are approximate, not to scale.
Produced By Esjay Property Marketing

Horler & Associates - Sales

Horler & Associates, 242 Dedworth Road - SL4 4JR

01753621234 • post@horler.co.uk • www.horler.co.uk/

****Although these particulars are thought to be materially correct their accuracy cannot be guaranteed and they do not form part of any contract****