



2 White Street

Burnley

Council Tax band: A


Tenure: Leasehold

EPC Energy Efficiency Rating: C


EPC Environmental Impact Rating: D

- 3 Bedroom End Terraced
- Council Tax Band A
- Leasehold Tenure
- Sale with Tenant in Situ
- Current Rent PCM £700
- Popular Residential Area




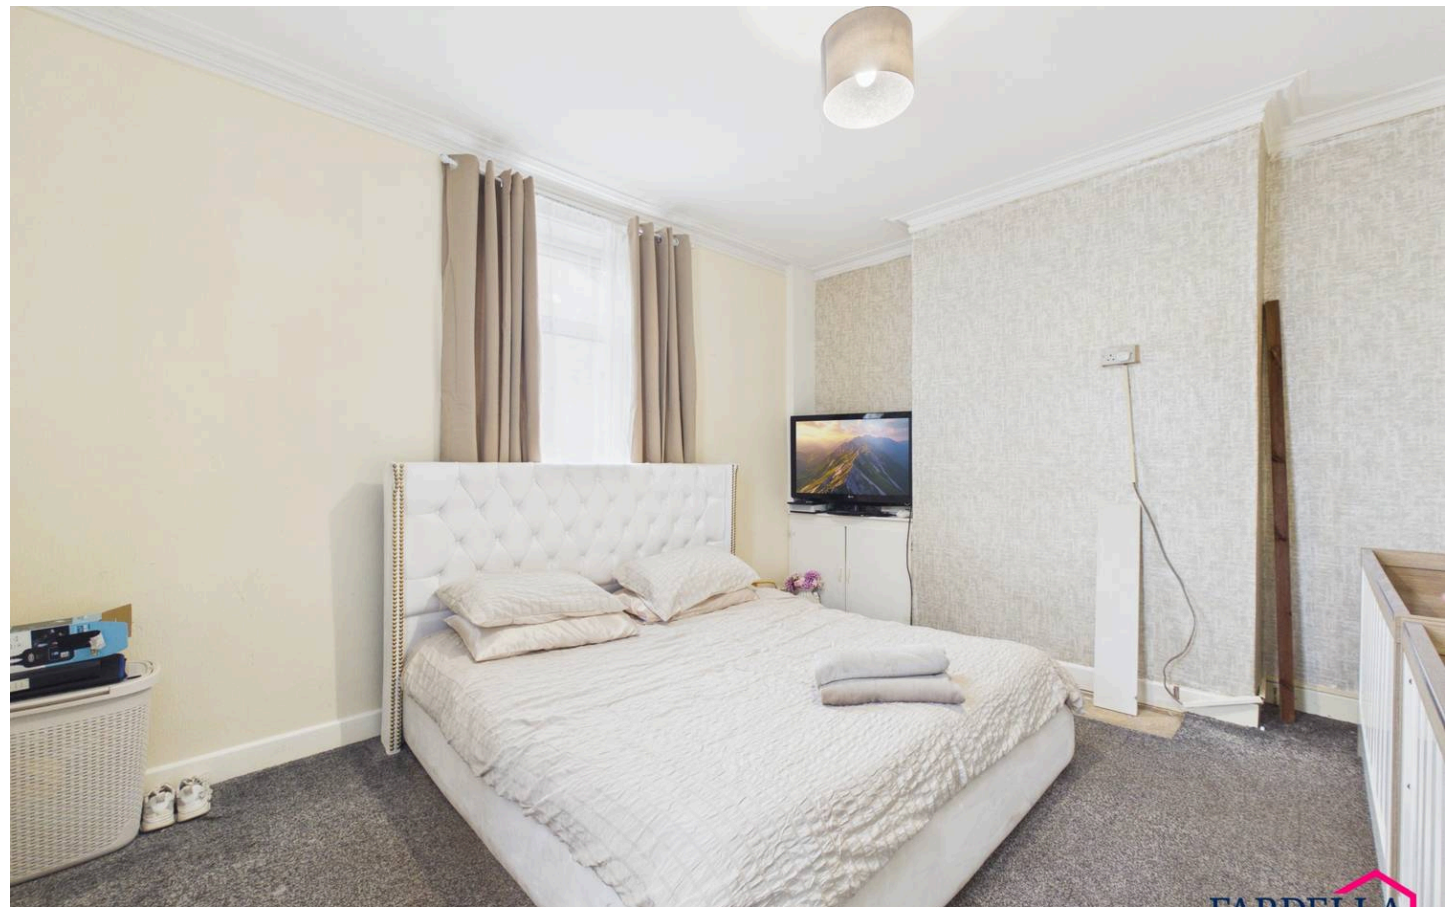



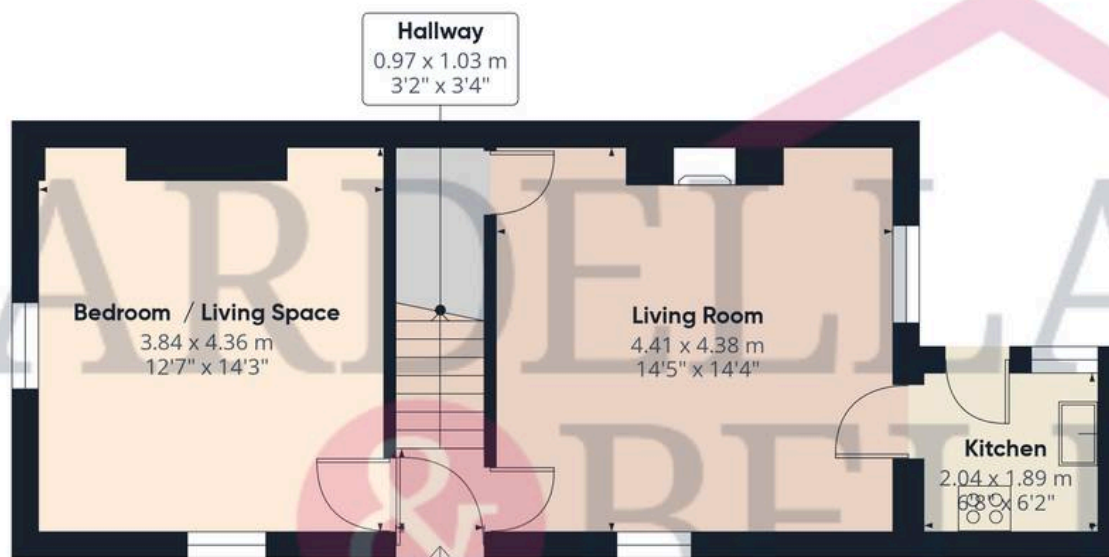

Floor 0

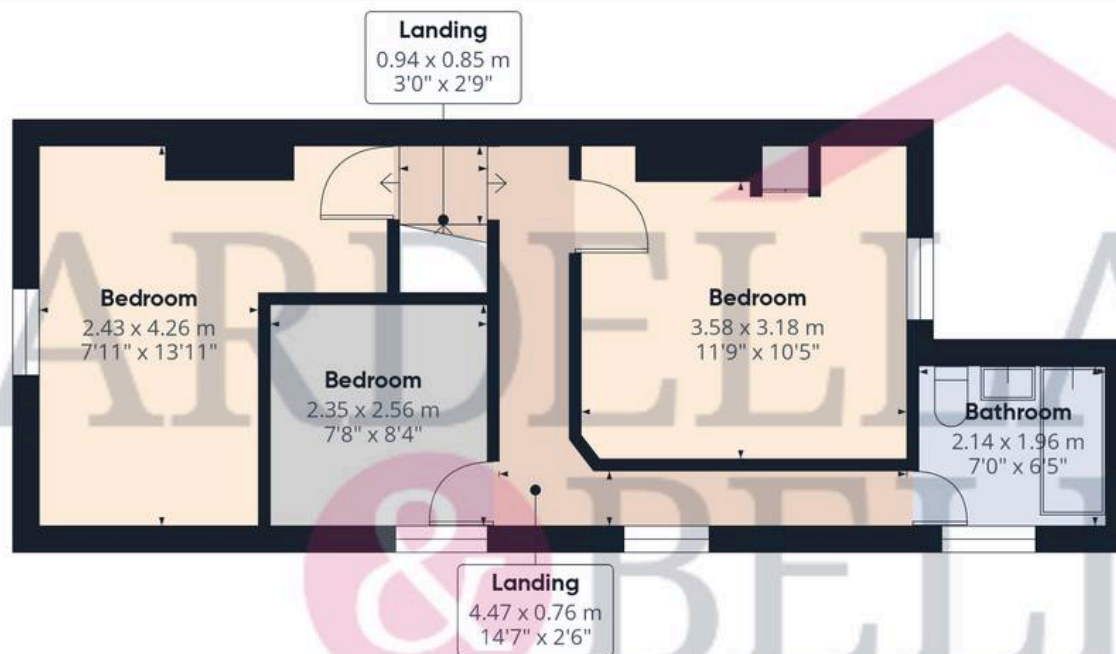

Floor 1



Approximate total area⁽¹⁾


85.5 m²

921 ft²

(1) Excluding balconies and terraces

Calculations reference the RICS IPMS 3C standard. Measurements are approximate and not to scale. This floor plan is intended for illustration only.

GIRAFFE360

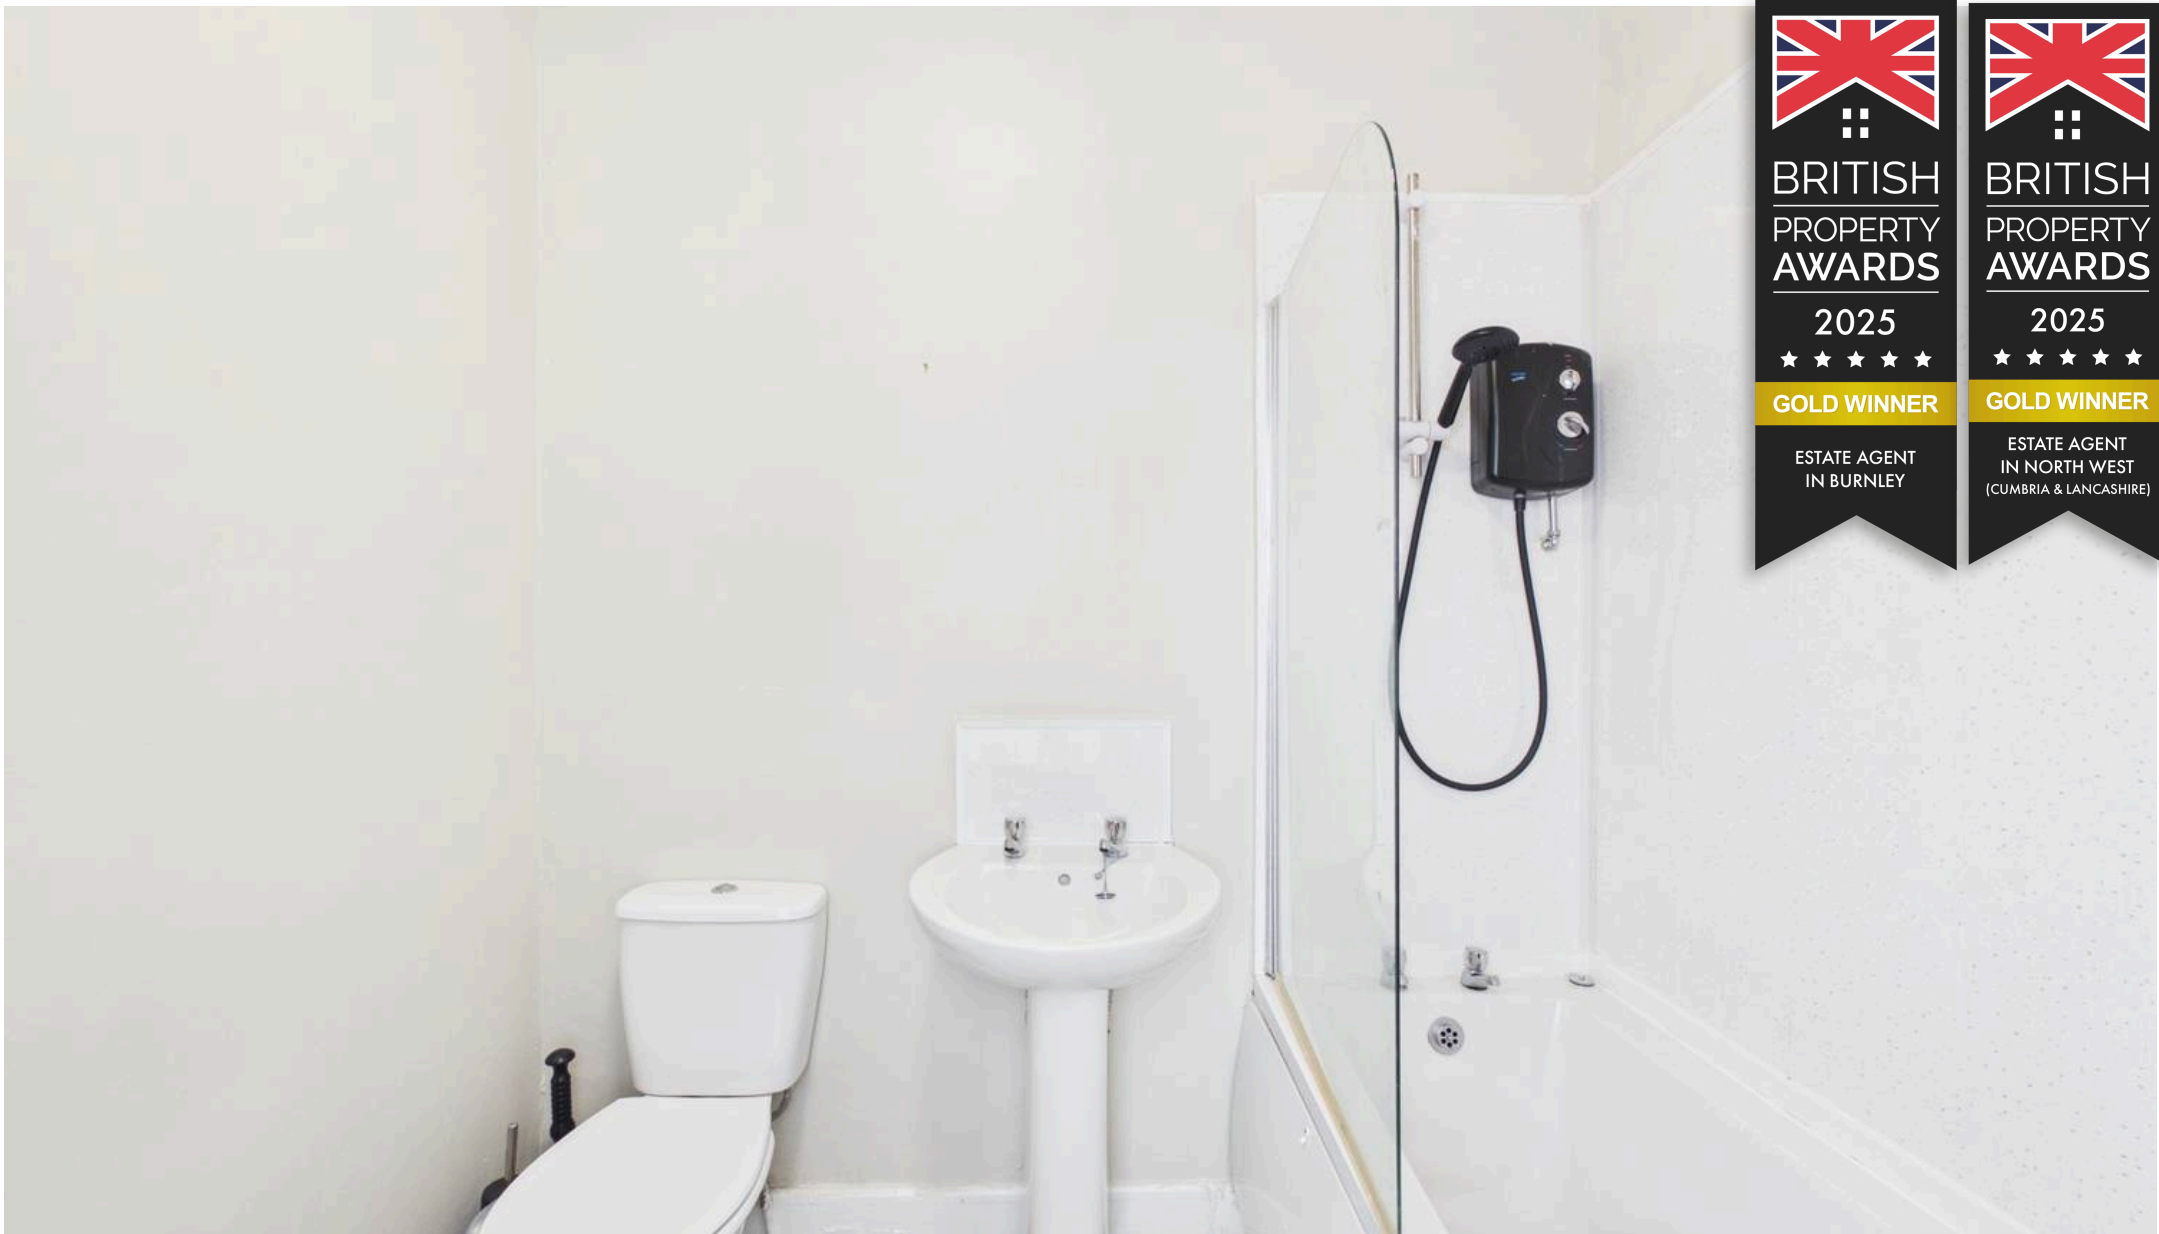

Fardella & Bell Estate Agents

143 Burnley Road,, Padiham – BB12 8BA

01282 968 668 • info@fbestateagents.co.uk • fbestateagents.co.uk/

