

11 Carmel Drive, Springside

In Excess of **£60,000**

DONALD ROSS RESIDENTIAL



11 Carmel Drive

Springside, Irvine

***CLOSING DATE THURSDAY 22ND OCTOBER 12NOON *** 2 bed end terrace home in Springside, sold as seen. Driveway, front & rear gardens with shed.
Council Tax band: B

Tenure: Freehold

- 2 bedroom end terrace house
- Sold as seen
- Excellent project opportunity
- Driveway parking
- Front garden
- Rear garden
- Shed for additional storage
- Quiet village setting in Springside
- Close to local amenities
- Ideal for investors or those seeking a project
















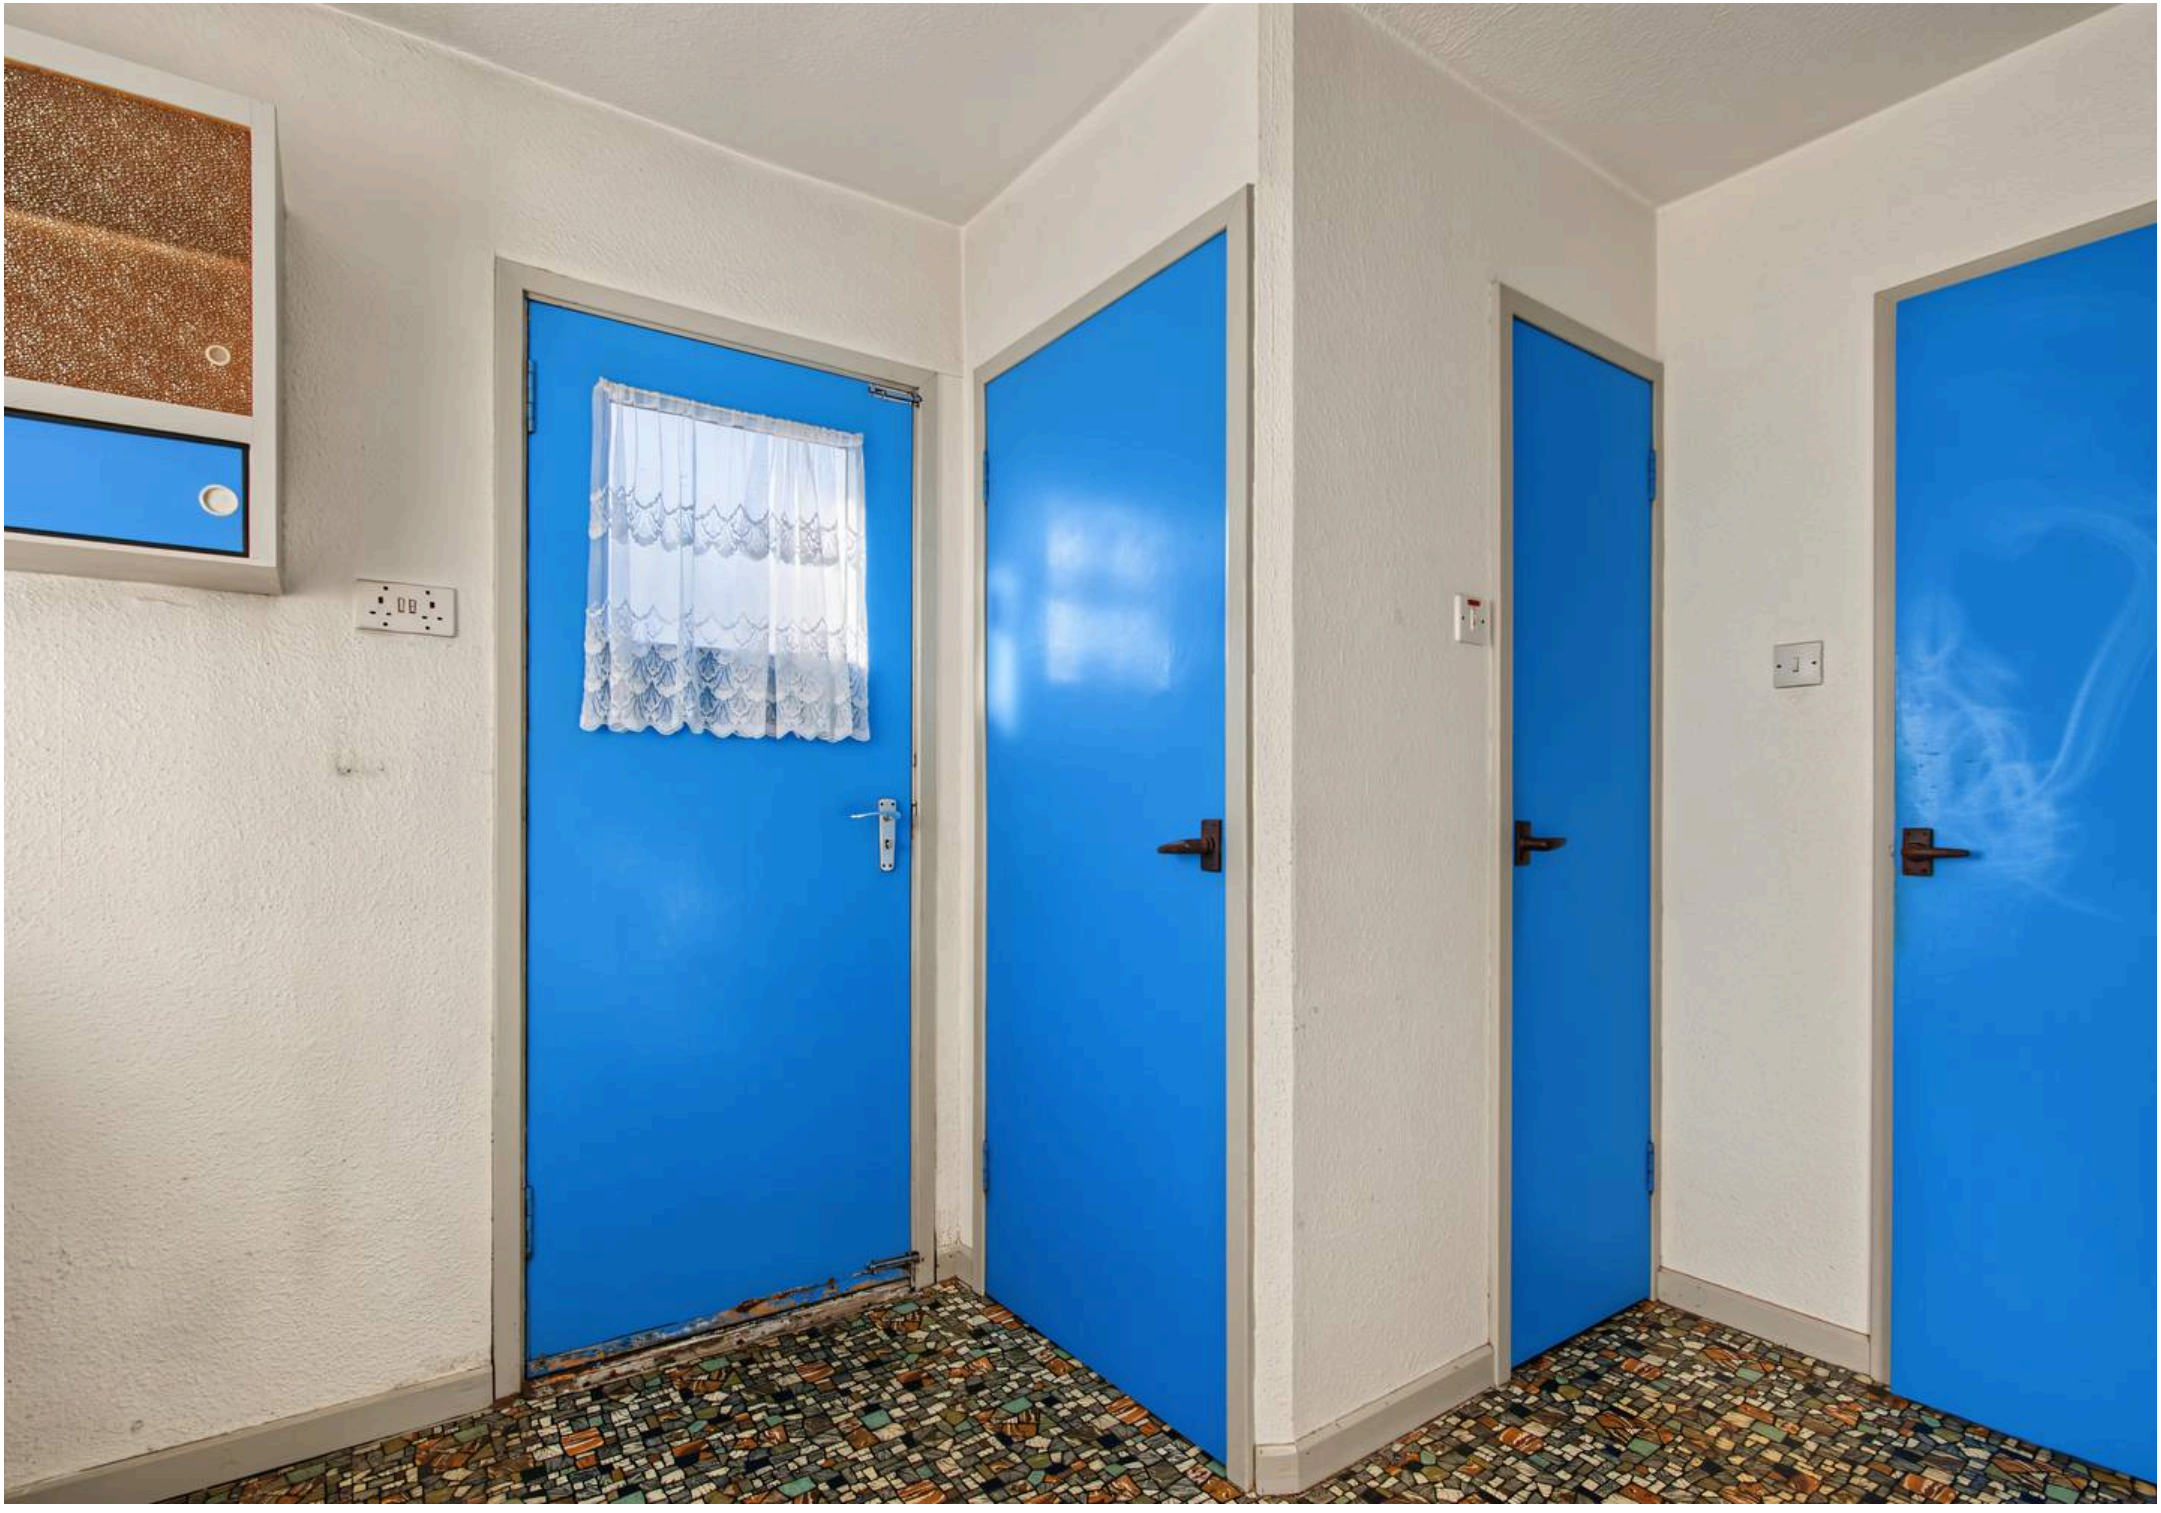


Sherwin-Williams

















Approx Gross Internal Area
66 sq m / 715 sq ft

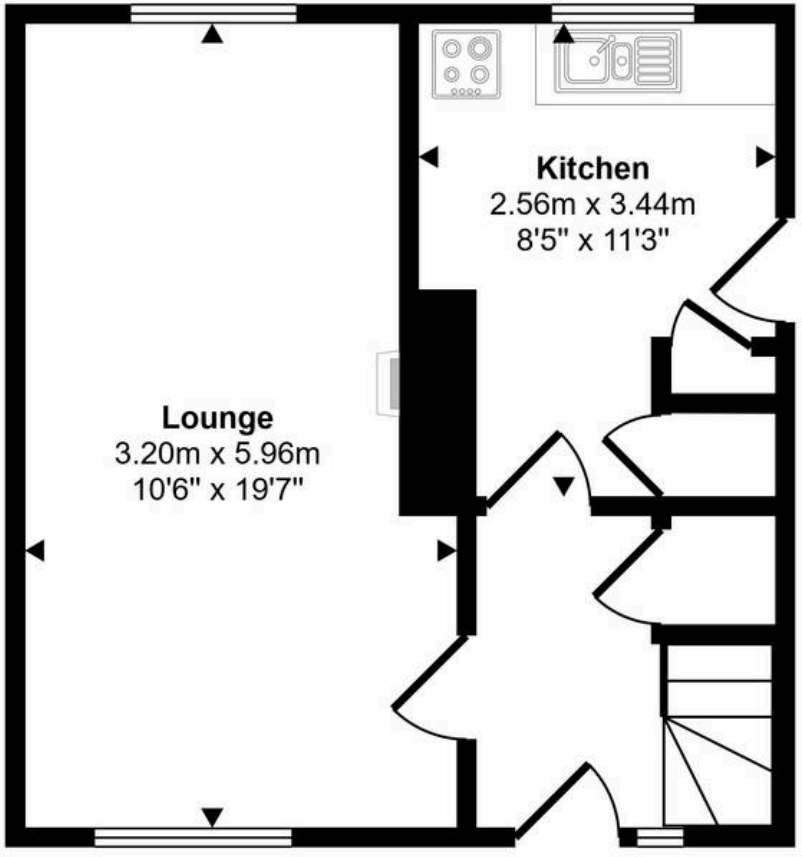

Ground Floor

Approx 33 sq m / 353 sq ft

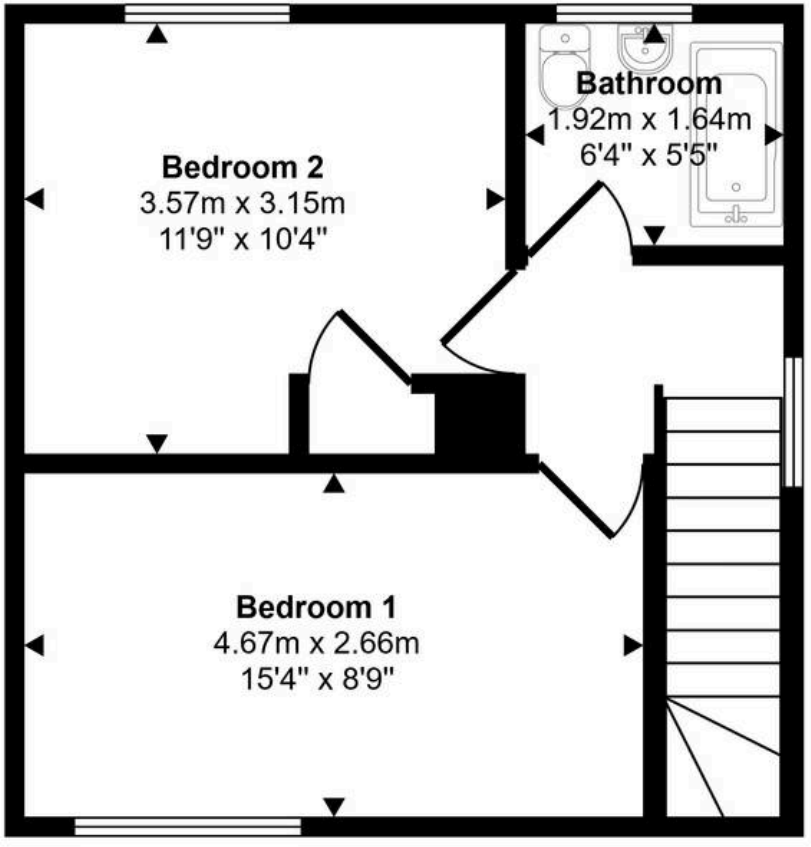

First Floor

Approx 34 sq m / 362 sq ft

This floorplan is only for illustrative purposes and is not to scale. Measurements of rooms, doors, windows, and any items are approximate and no responsibility is taken for any error, omission or mis-statement. Icons of items such as bathroom suites are representations only and may not look like the real items. Made with Made Snappy 360.



Donald Ross Residential Irvine

Donald Ross Estate Agents, 9B Riverway Retail Park Riverway - KA12 8AG

01294 446788 • irvine@donaldross.co.uk • www.donaldross.co.uk

While every effort has been made to ensure accuracy, buyers should independently verify all details and review the Home Report before submitting an offer. No warranty or representation is given regarding the property, and neither the agent nor the seller accepts responsibility for any inaccuracies. Buyers must satisfy themselves on all legal aspects.