




6 St. Nicholas Road, Hythe - CT21 6JQ

Guide Price **£375,000**


Nicholas Road, Hythe, CT21

Approximate Area = 934 sq ft / 86.7 sq m

For identification only - Not to scale

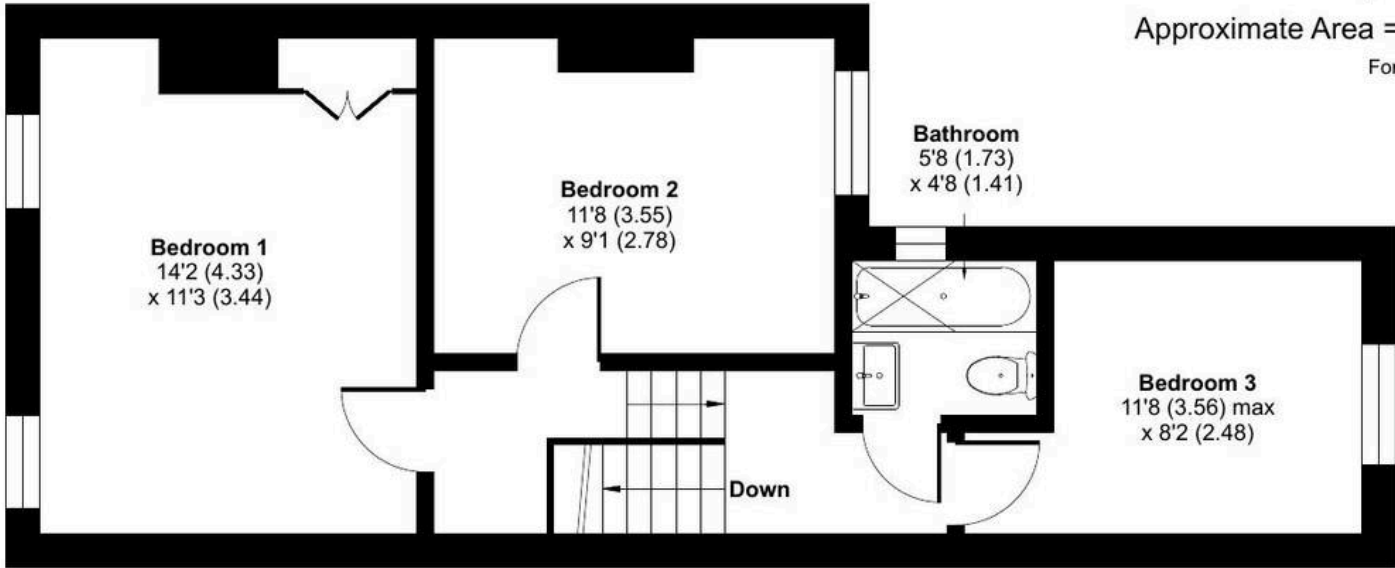

FIRST FLOOR

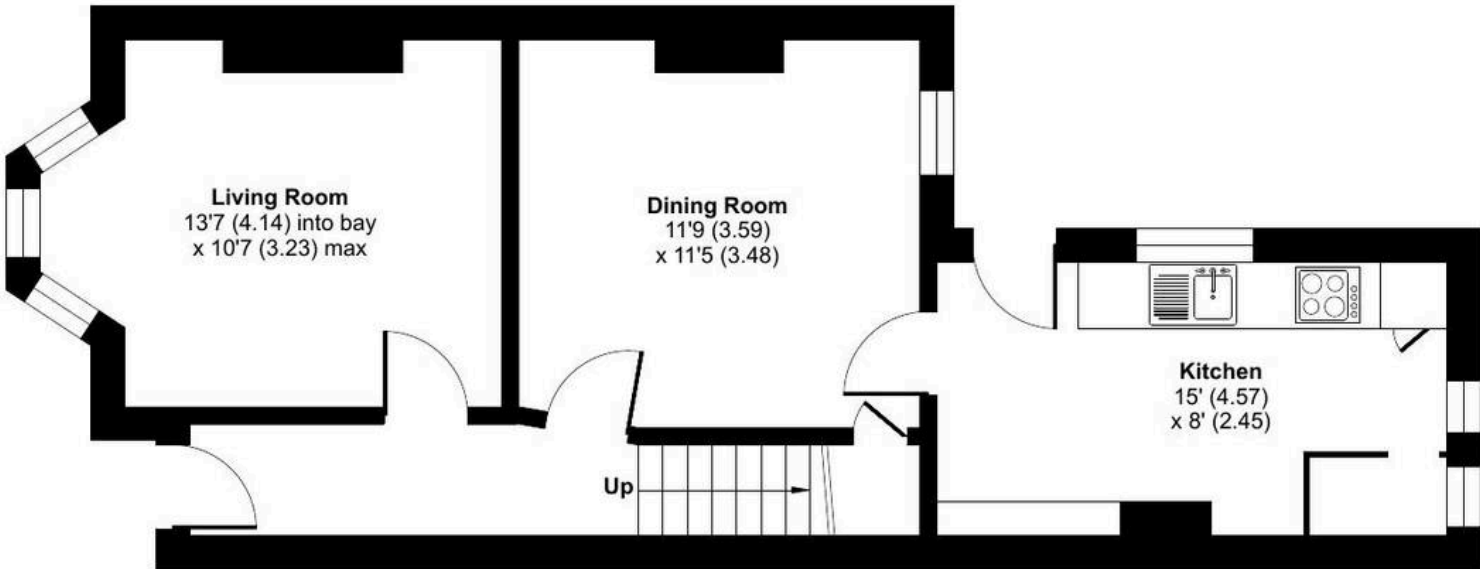

GROUND FLOOR





6 St. Nicholas Road

Hythe

An attractive **three-bedroom period terraced home** enjoying a sought-after position in Hythe, overlooking the green and ideally placed within easy reach of the bustling High Street, with its excellent selection of independent shops, cafés, bars and restaurants. The beach and picturesque Royal Military Canal are also close by, making this a wonderful location from which to enjoy all that Hythe has to offer. The property boasts lovely light-filled accommodation complemented by charming period features, including a deep bay window to the front and original feature fireplaces. Upstairs are three bedrooms and a family bathroom, while the kitchen provides access to an attractive rear garden. **Offered for sale with no onward chain.**


Council Tax band: B

Tenure: Freehold

EPC Energy Efficiency Rating: D

EPC Environmental Impact Rating:



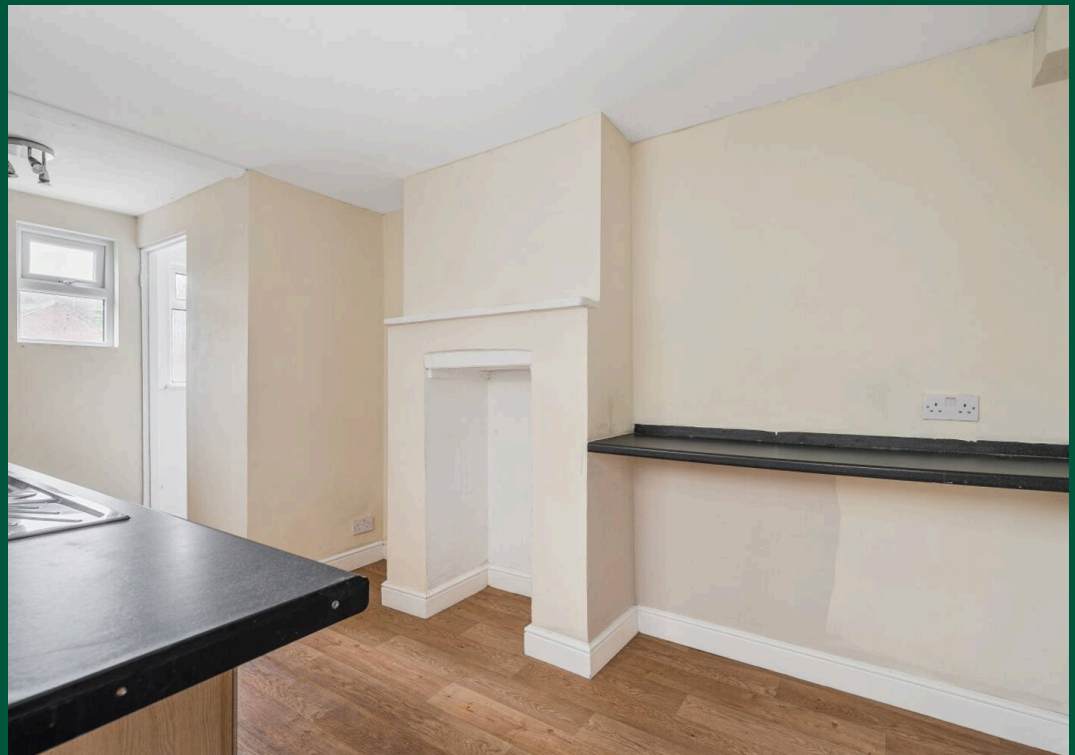





Laing Bennett

Laing Bennett Ltd, The Estate Office, 8 Station Road – CT18 8HP

01303 863393 • info@laingbennett.co.uk • www.laingbennett.co.uk/

DISCLAIMER – These details are for guidance only and do not form part of an offer or contract. Measurements are approximate. Laing Bennett Ltd and the Vendor/Landlord accept no liability. Services and appliances are untested. Applicants must make their own checks. Items shown may not be included. No staff have authority to give warranties.