


53 Russell Drive, Whitstable

Whitstable

Guide Price £375,000 - £400,000

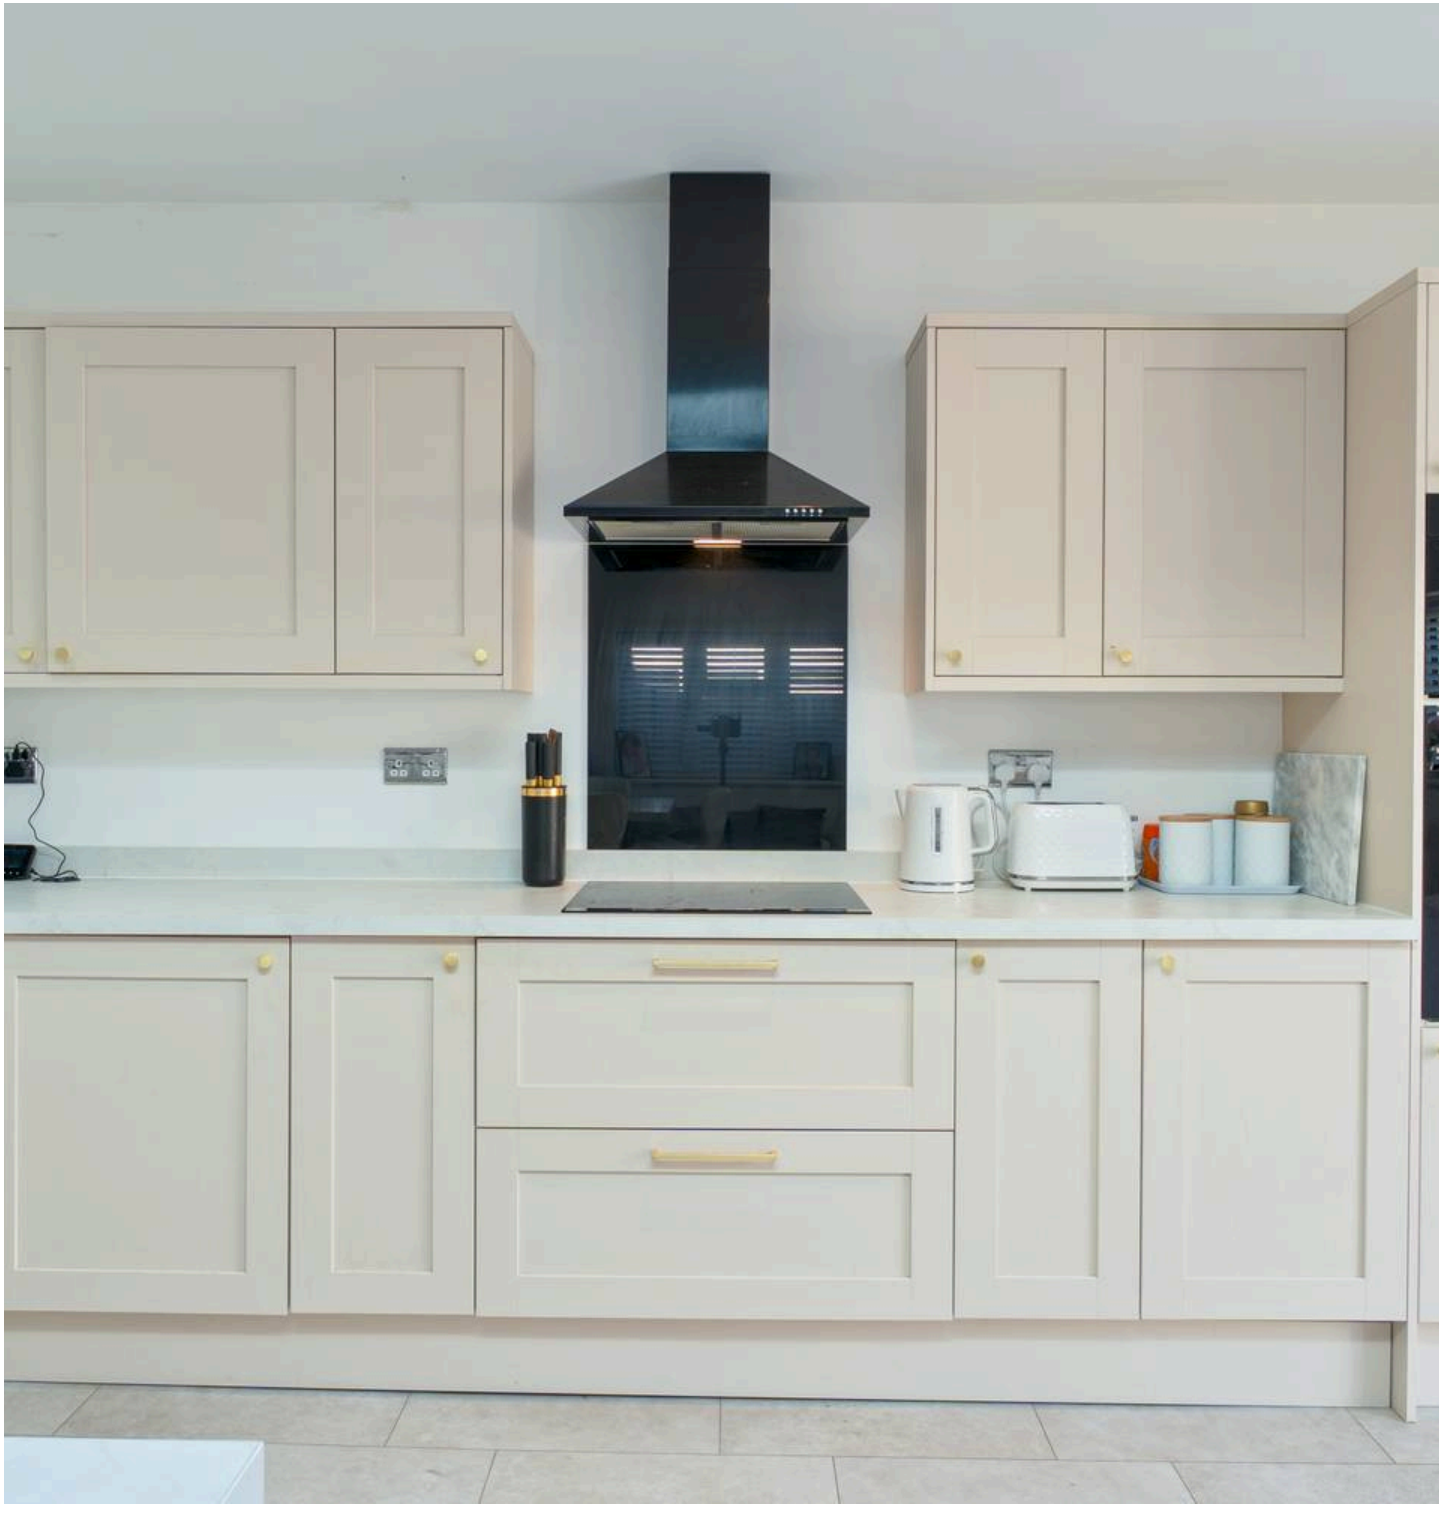

53 Russell Drive

Whitstable

Stylish three-bed semi-detached bungalow with open plan kitchen, bi-fold doors to garden, modern bathroom, utility, off-road parking, and neutral decor. Ready to move in. Viewing recommended.
Council Tax band: C

Tenure: Freehold

EPC Energy Efficiency Rating: D


EPC Environmental Impact Rating: D

- Guide Price £375,000 - £400,000
- Bi-fold doors to patio and garden
- Modern open plan kitchen living area
- Kitchen island with seating
- Integrated appliances
- Modern bathroom with bathtub and shower
- Off-road parking
- Utility area
- Spacious garden







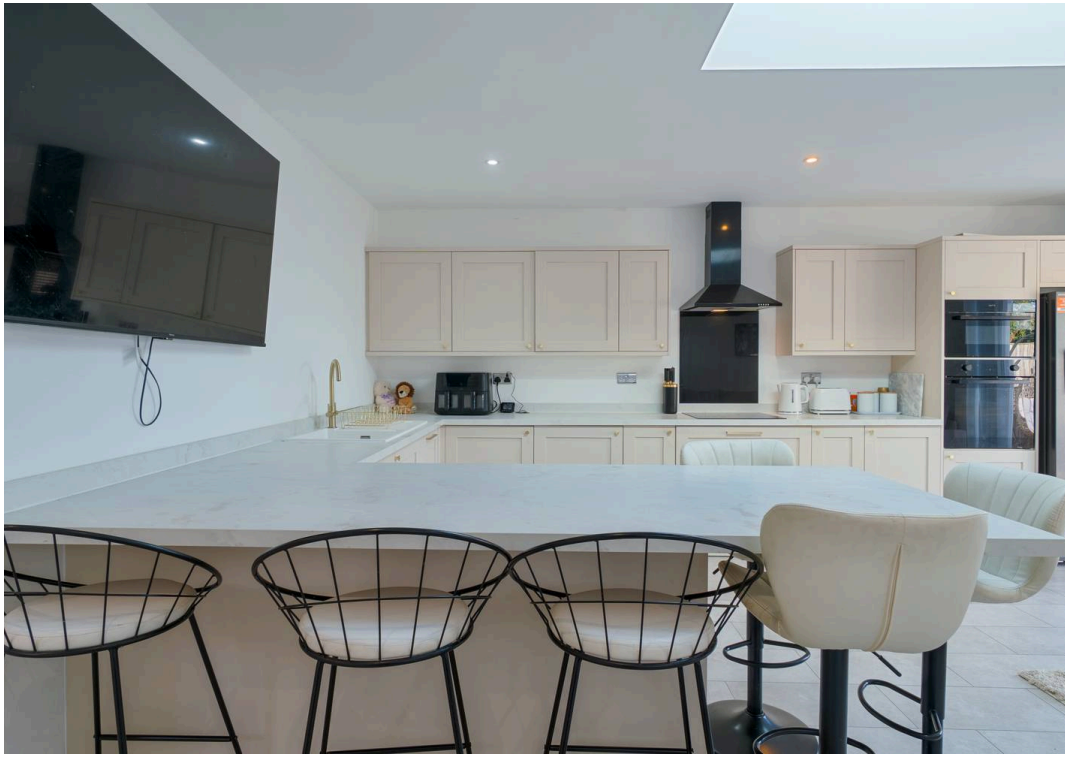

HEIDI ROCKS
PROPERTY

RUSSELL DRIVE

WHITSTABLE · GROUND FLOOR



APPROXIMATE TOTAL AREA

68.0 M² · 732 SQ FT

This floorplan is for illustrative purposes only and is not to scale. Measurements are approximate and the total area is based on the main internal areas, excluding the thickness of external walls. For accuracy, all measurements should be checked on site.