

Cavendish

7 Commonhall Street, Chester

£435,000



7 Commonhall Street

Chester

* Looking to move but need to sell first? Part exchange may be an option—contact us to discuss. * NEWLY BUILT TOWNHOUSE * CONSERVATION AREA * PARKING SPACE. An attractive newly built townhouse, idea...
Council Tax band: TBD

Tenure: Freehold

- Reception hall and downstairs WC
- Built to a high specification
- City centre living
- First floor living room
- Allocated parking space
- Two further bedrooms and bathroom
- Set over three floors extending to circa 1254 sq ft
- Open-plan kitchen/dining area
- Principal bedroom with en-suite shower room
- Newly built townhouse located within the city walls - PART EXCHANGE CONSIDERED


Cavendish


CHAMPAGNE
Cavendish


Cavendish

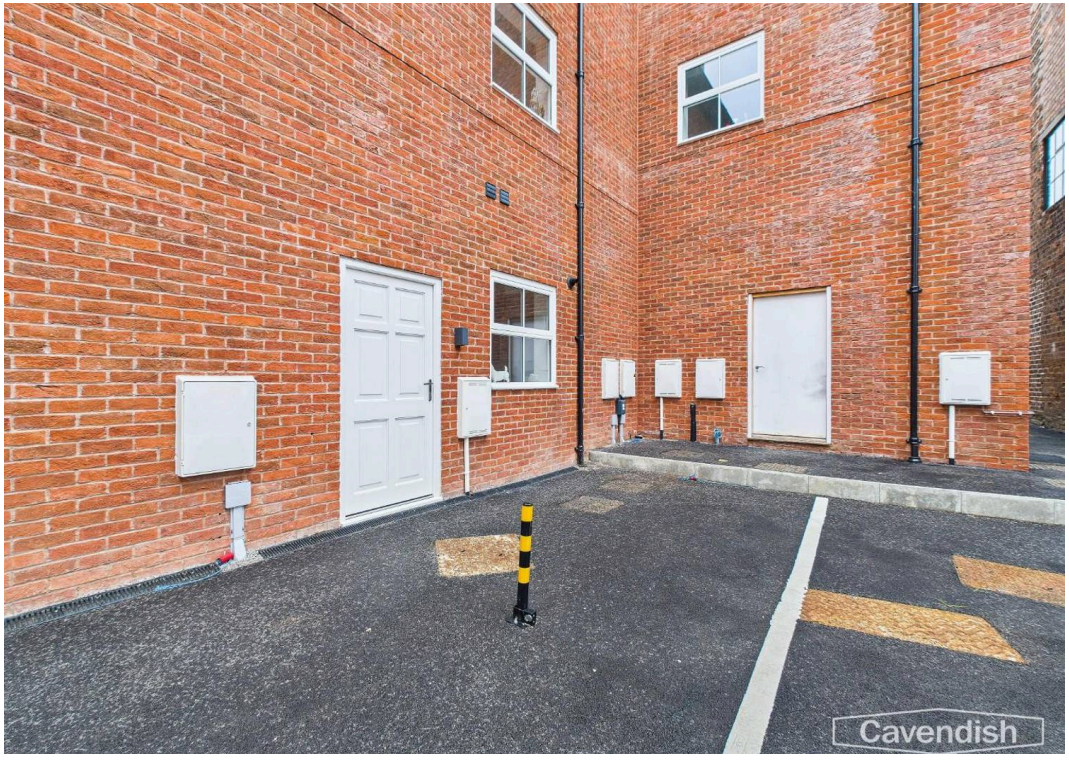
Cavendish

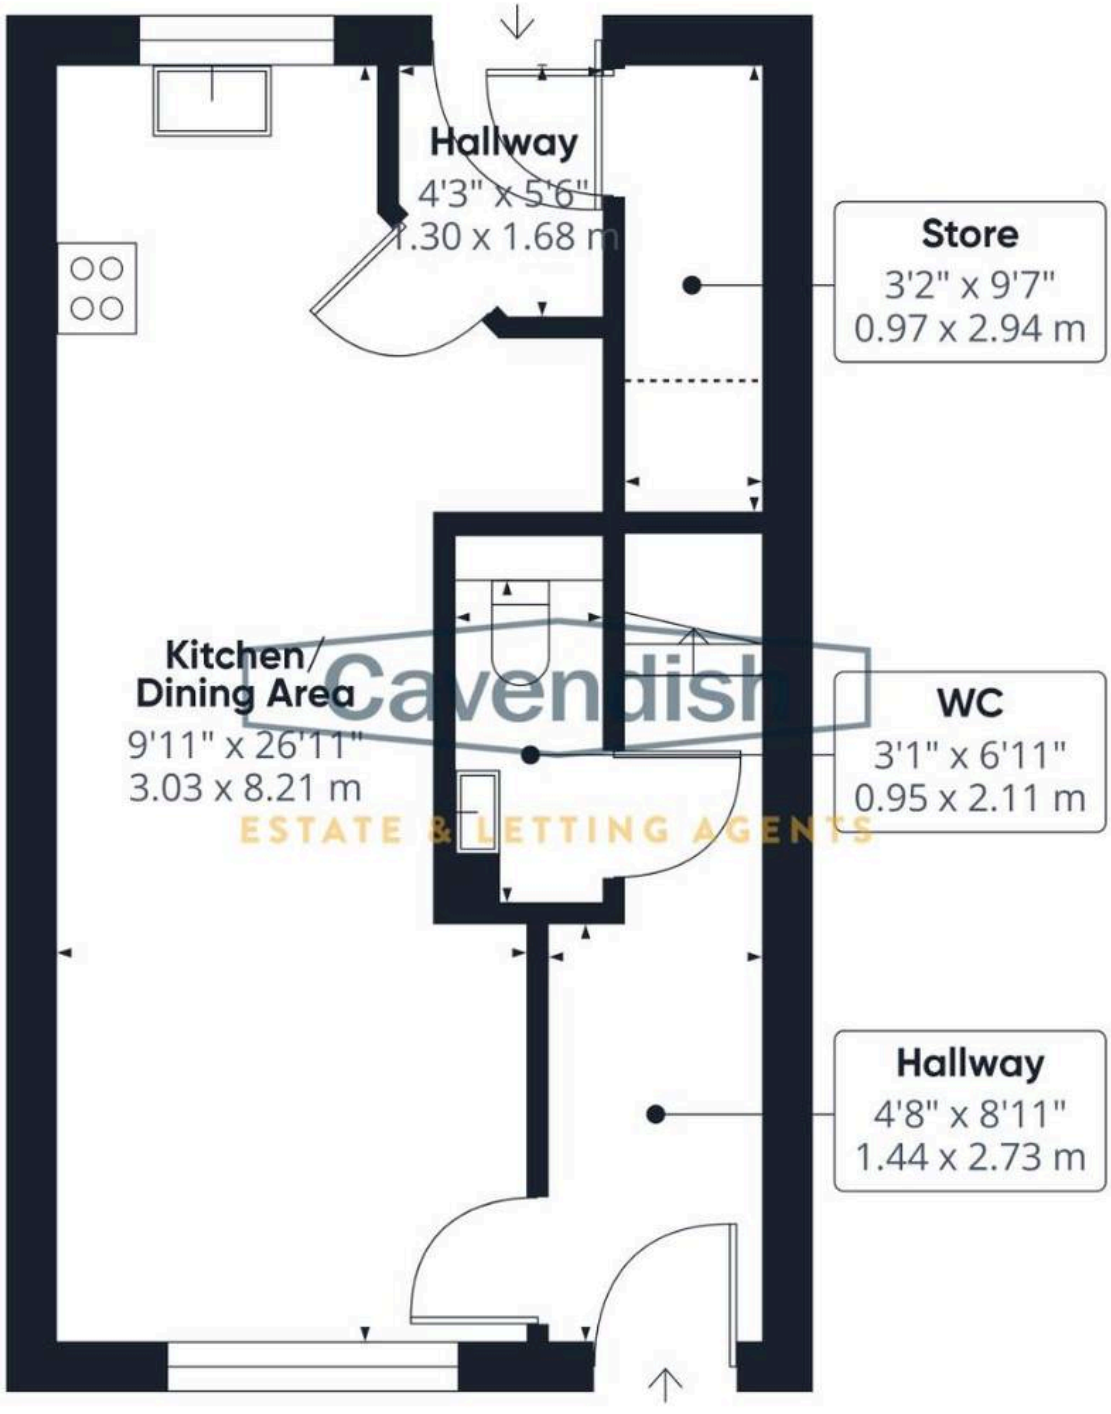

Floor 0

Approximate total area(1)

394 ft²

36.5 m²

Reduced headroom

8 ft²

0.8 m²

(1) Excluding balconies and terraces

Reduced headroom

Below 5 ft/1.5 m

Calculations reference the RICS IPMS 3C standard. Measurements are approximate and not to scale. This floor plan is intended for illustration only.

Cavendish