

Cavendish

9 Commonhall Street, Chester

£400,000



9 Commonhall Street

Chester

Looking to move but need to sell first? Part exchange may be an option—contact us to discuss. * NEWLY BUILT TOWNHOUSE * CONSERVATION AREA * PARKING SPACE. An attractive newly built townhouse ideally...
Council Tax band: TBD

Tenure: Freehold

- Open-plan kitchen with SieMatic units and dining area
- Newly built townhouse within the city walls - PART EXCHANGE CONSIDERED
- Two further bedrooms and bathroom
- Built to a high specification
- Reception hallway and downstairs WC
- First floor reception room
- Set over three floors extending to circa 1125 sq ft
- Gated development with allocated parking space
- City centre living -
- Principal bedroom with en-suite shower room

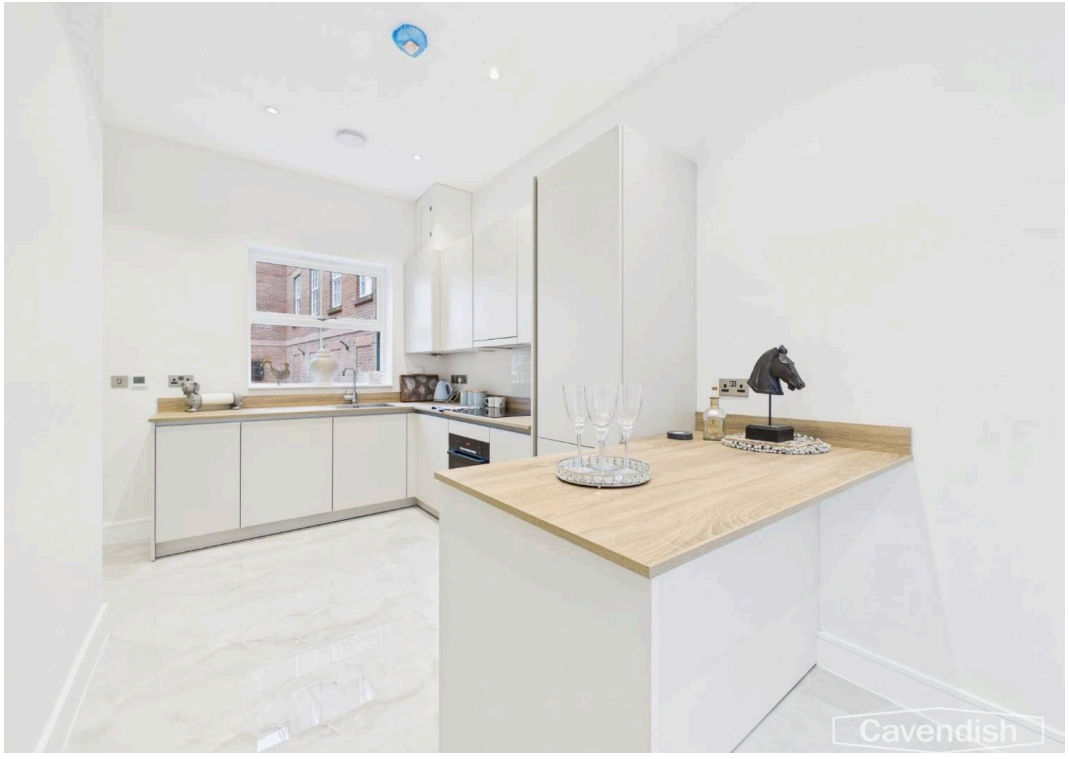
Cavendish

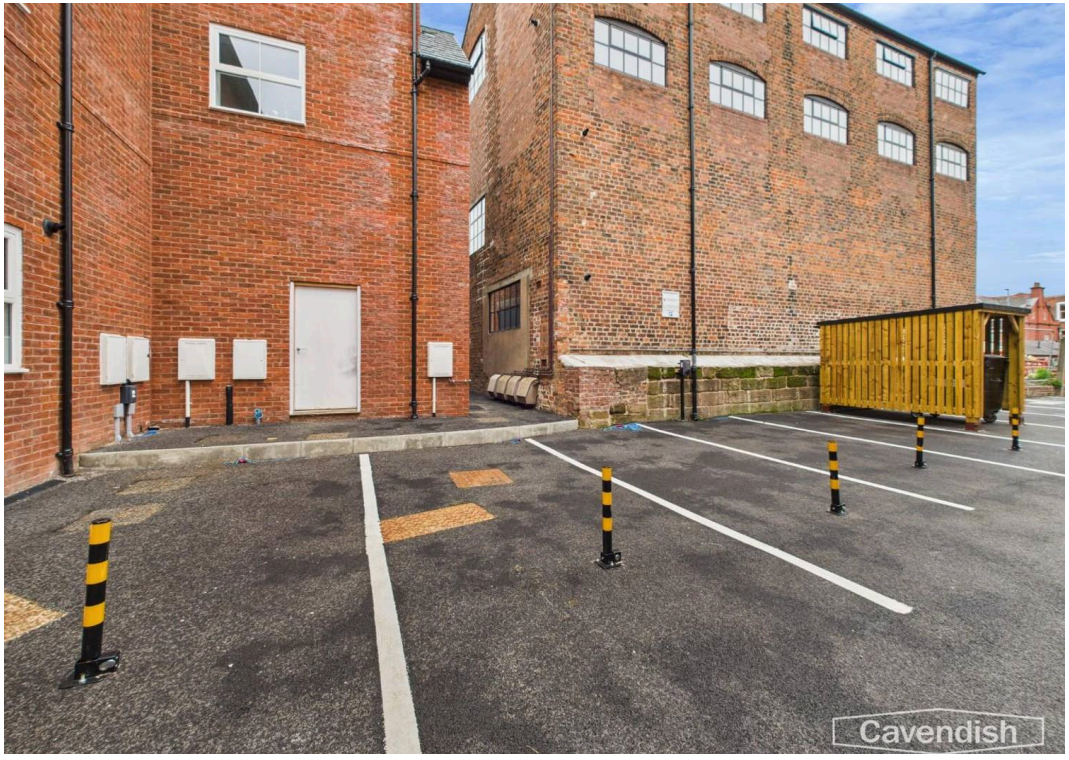
Cavendish


Cavendish


Cavendish

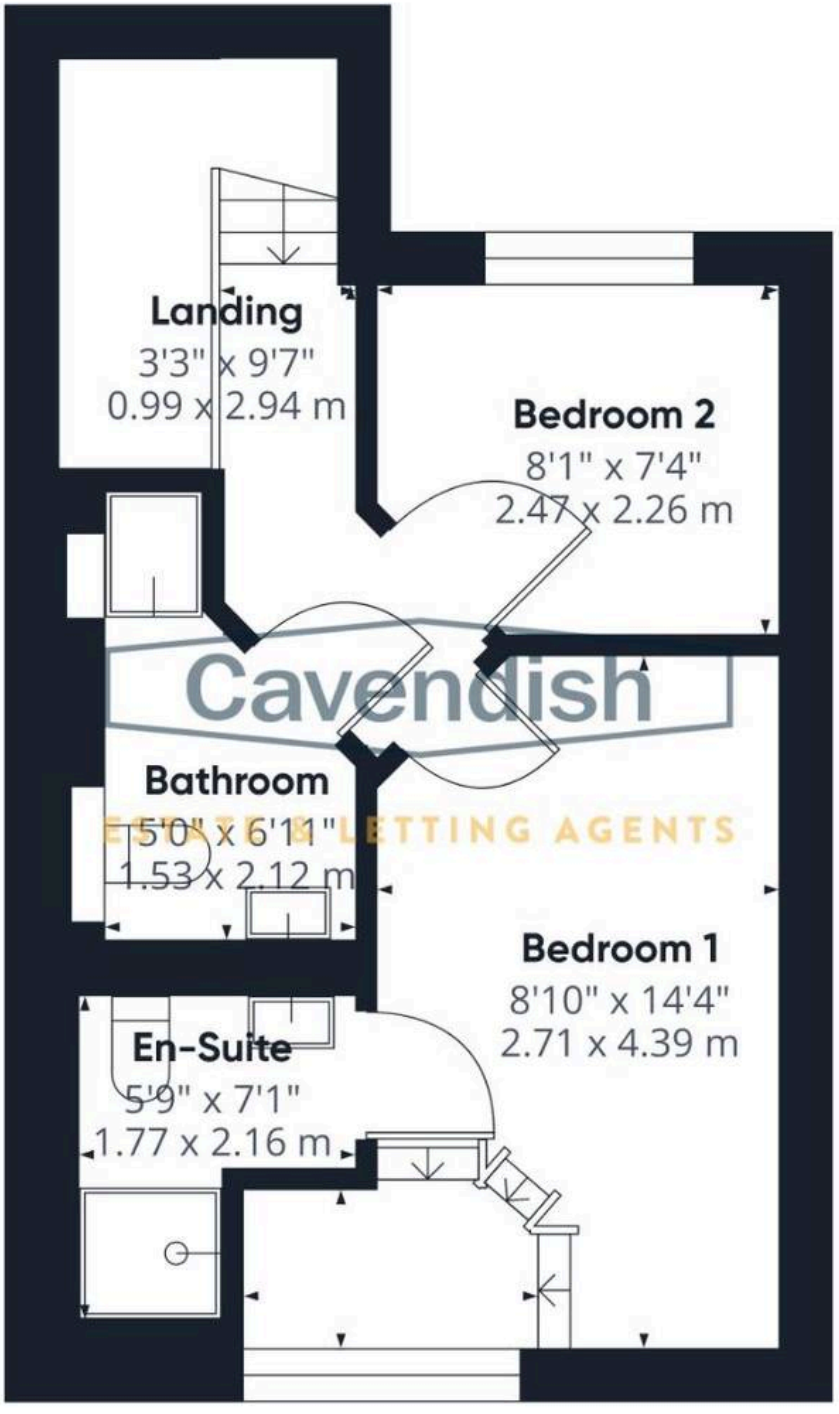

Floor 2

Approximate total area(1)

292 ft²

27.2 m²

(1) Excluding balconies and terraces

Calculations reference the RICS IPMS 3C standard. Measurements are approximate and not to scale. This floor plan is intended for illustration only.

Cavendish