

Cavendish

11 Commonhall Street, Chester

£535,000



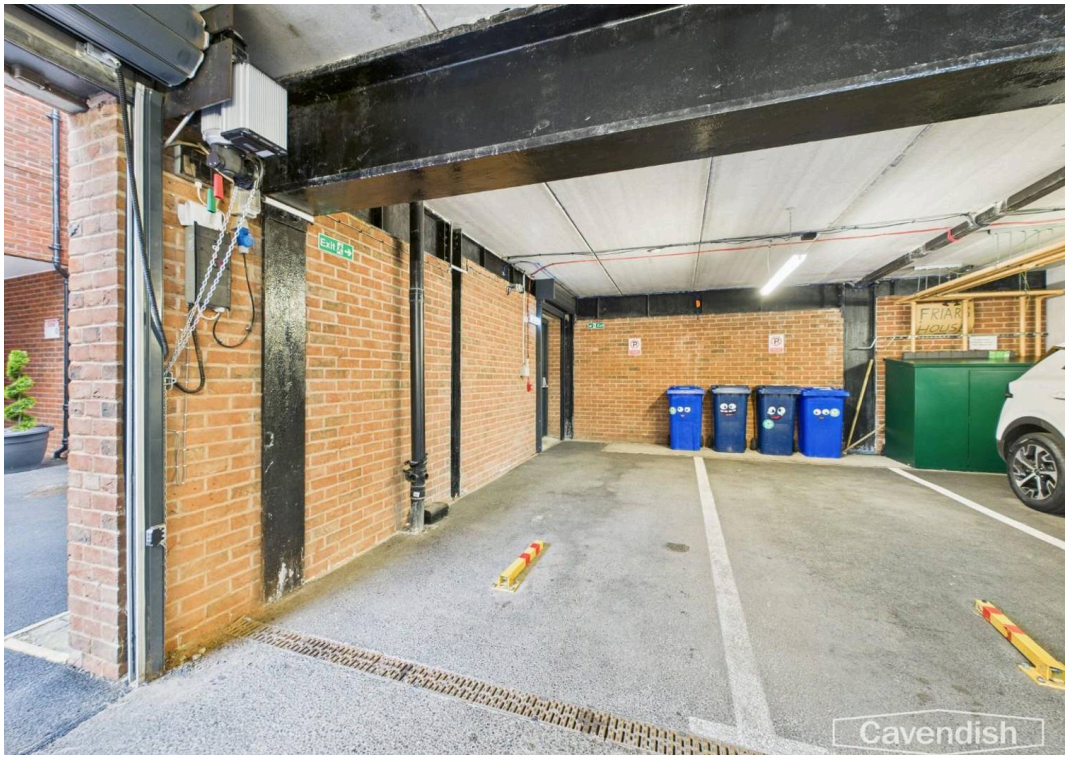
11 Commonhall Street

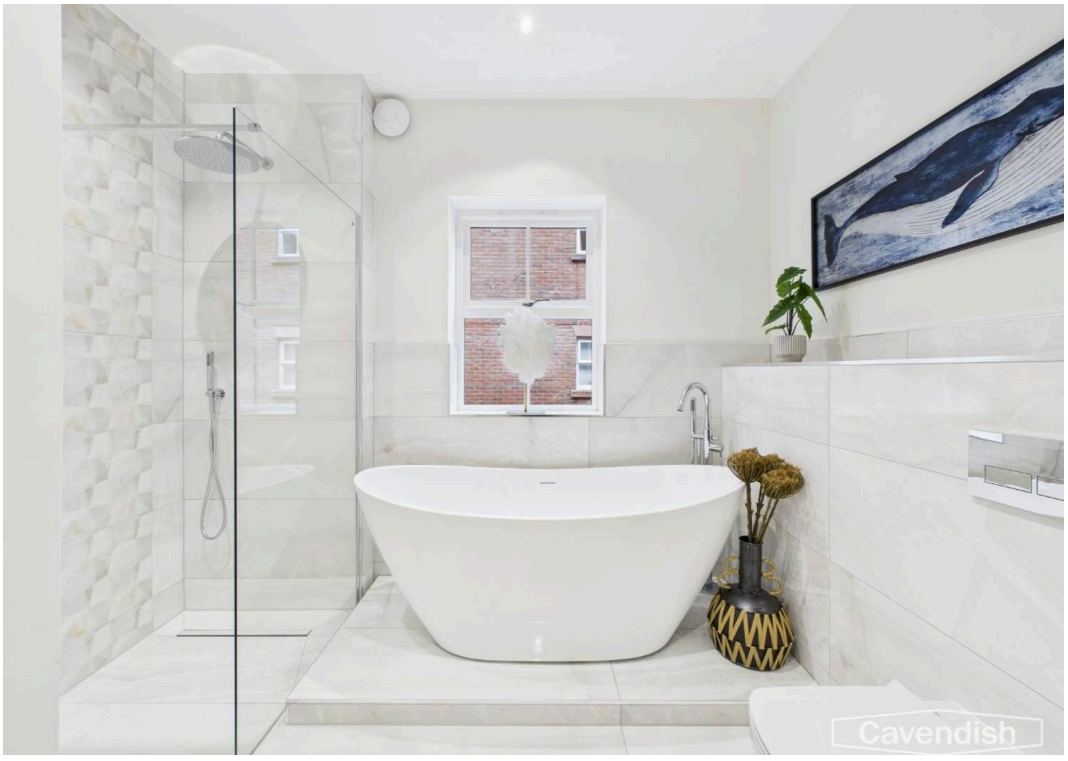
Chester

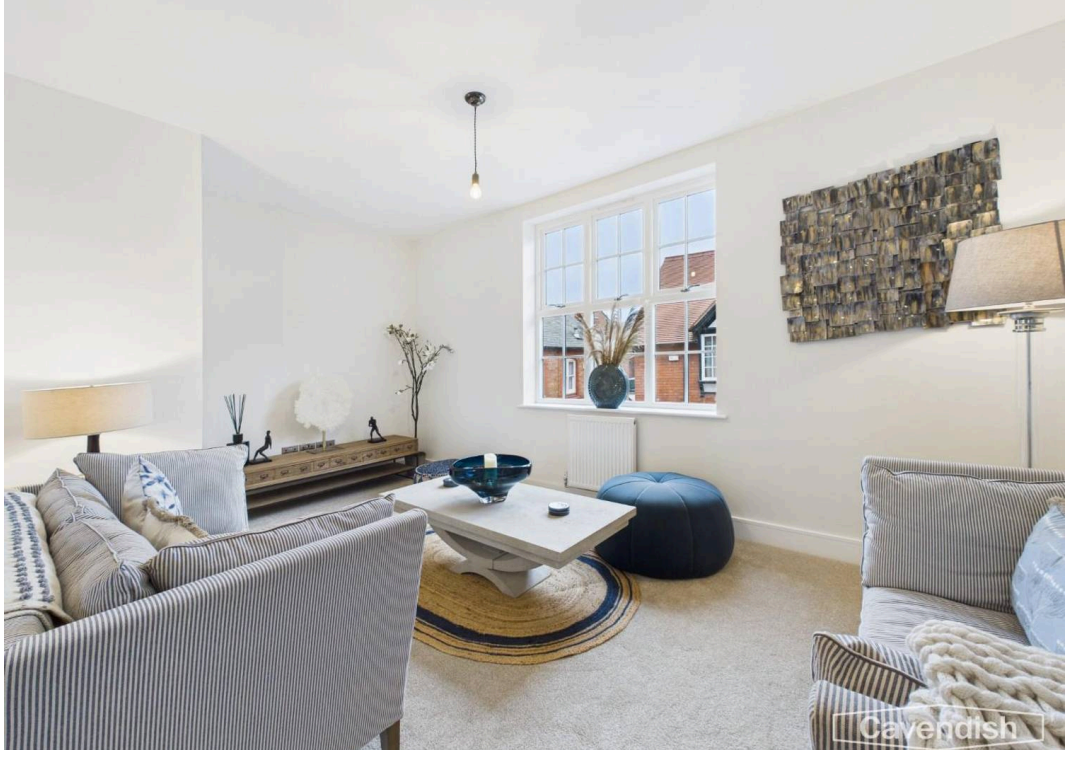
Looking to move but need to sell first? Part exchange may be an option—contact us to discuss. *** Stunning Newly Built Townhouse Within Chester's Historic City Walls *** Nestled in the heart of Ch...
Council Tax band: TBD

Tenure: Freehold

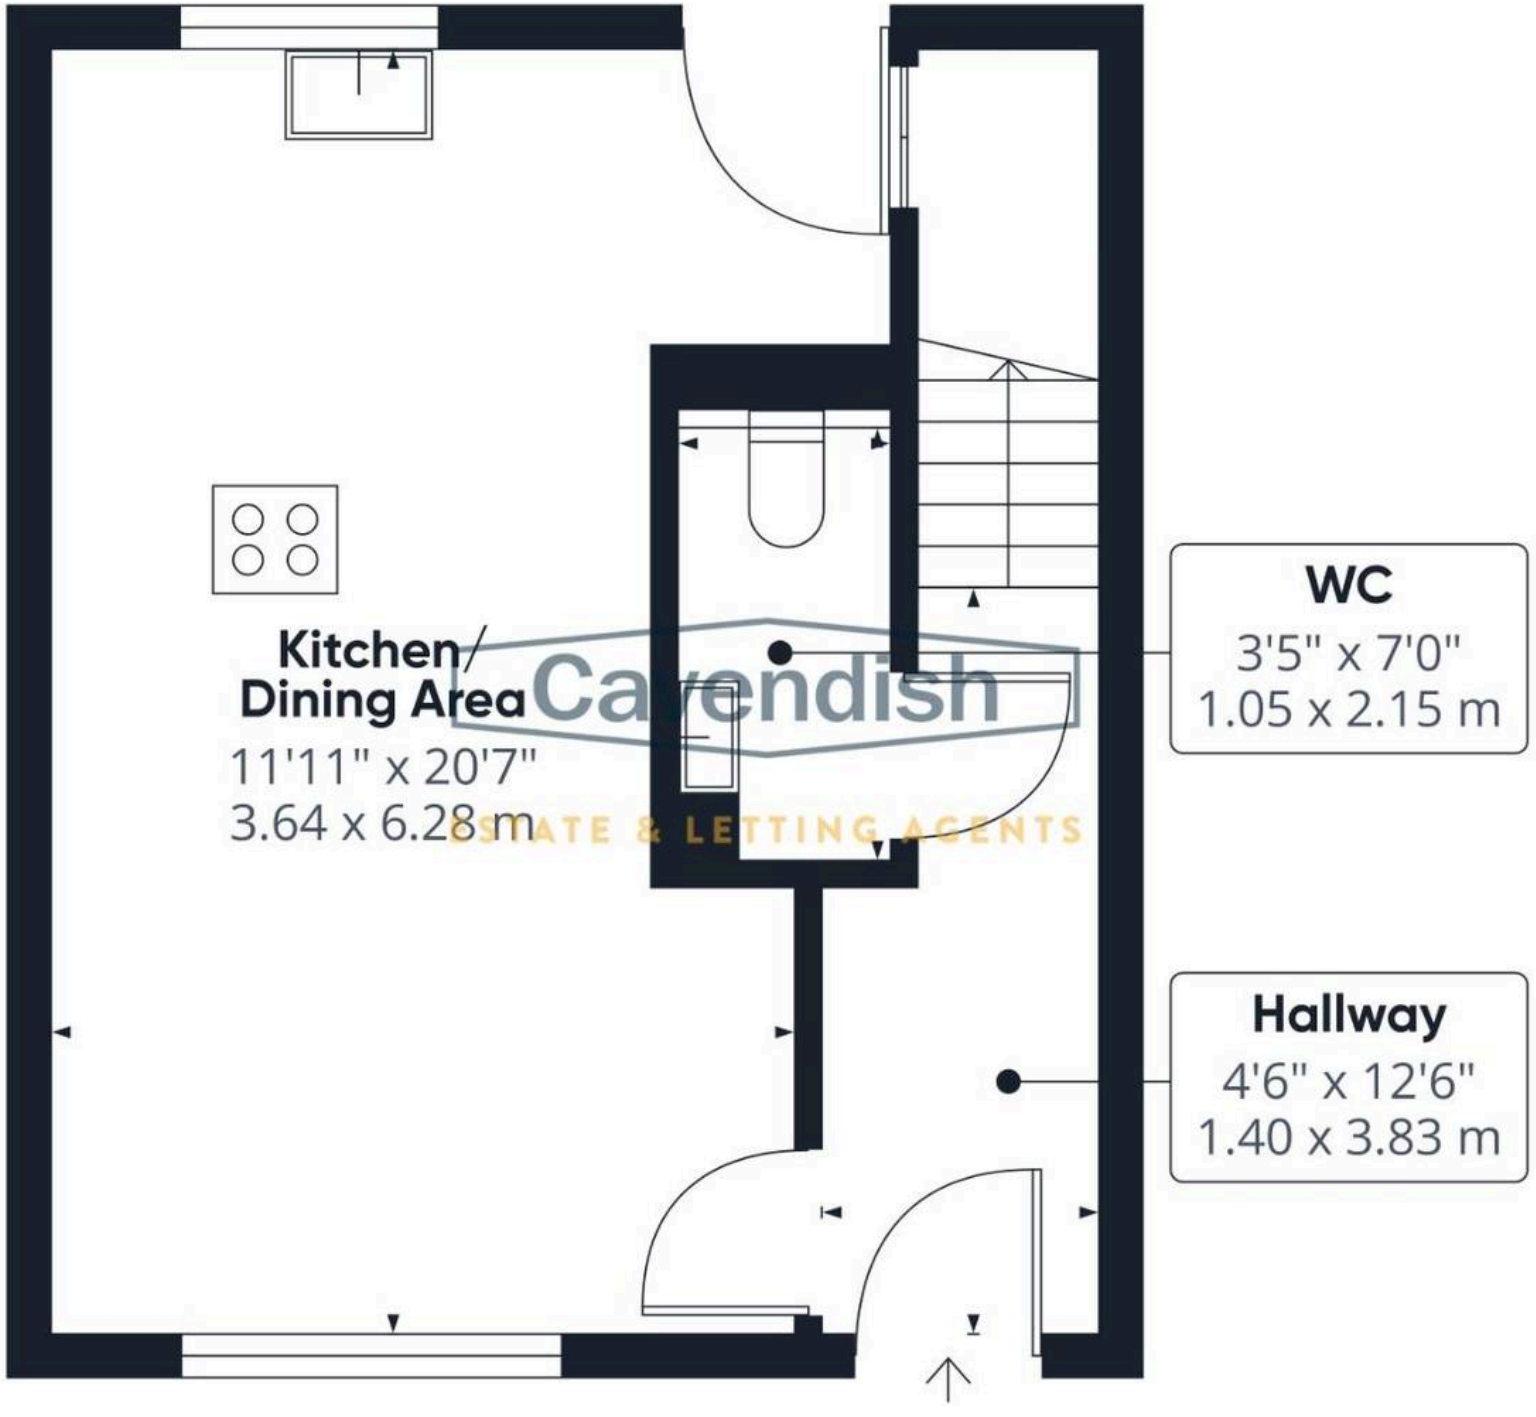
- Three further bedrooms and a luxuriously appointed bathroom
- City centre living
- Secure basement car parking space
- Dual-aspect first floor reception room
- High specification
- Located in the heart of the city along Commonhall Street
- Principal bedroom with dressing area and en-suite bathroom
- Set over three floors extending to circa 1584 sq ft
- Open-plan kitchen/dining area
- Newly built townhouse - PART EXCHANGE CONSIDERED


Cavendish


Cavendish


Cavendish


Cavendish



Approximate total area(1)

344 ft²

31.9 m²

(1) Excluding balconies and terraces

Calculations reference the RICS IPMS 3C standard. Measurements are approximate and not to scale. This floor plan is intended for illustration only.

Cavendish