

Ian Anthony

18 Woodfield Road, Ormskirk

Ormskirk

£475,000

18 Woodfield Road

Ormskirk

Spacious three-bedroom detached bungalow with garage, carport, ample parking and established gardens. Versatile living spaces, modern shower room and utility. Rarely available. Early viewing advised.
Council Tax band: F

Tenure: Freehold

EPC Energy Efficiency Rating: E

EPC Environmental Impact Rating:


- Detached three-bedroom true bungalow
- Rarely available and family owned for 40 years
- Spacious and versatile accommodation
- Generous driveway with ample parking
- Garage and large carport
- Living room with feature fireplace
- Modern shower room and separate WC
- Separate dining room










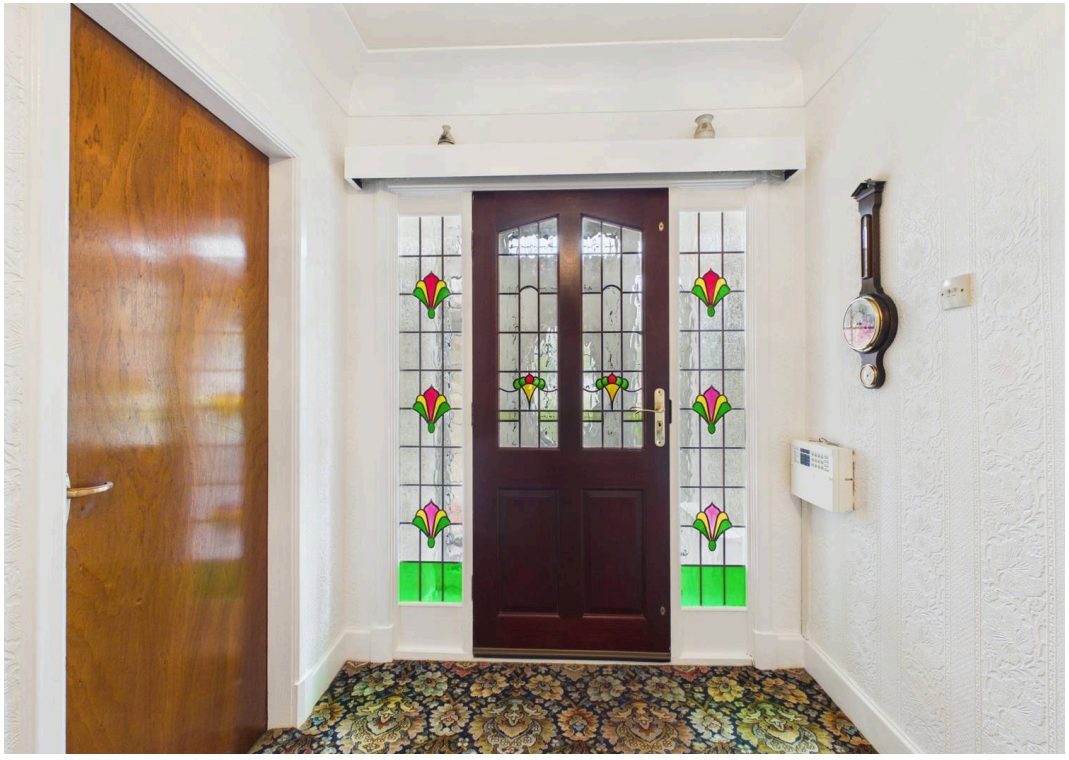





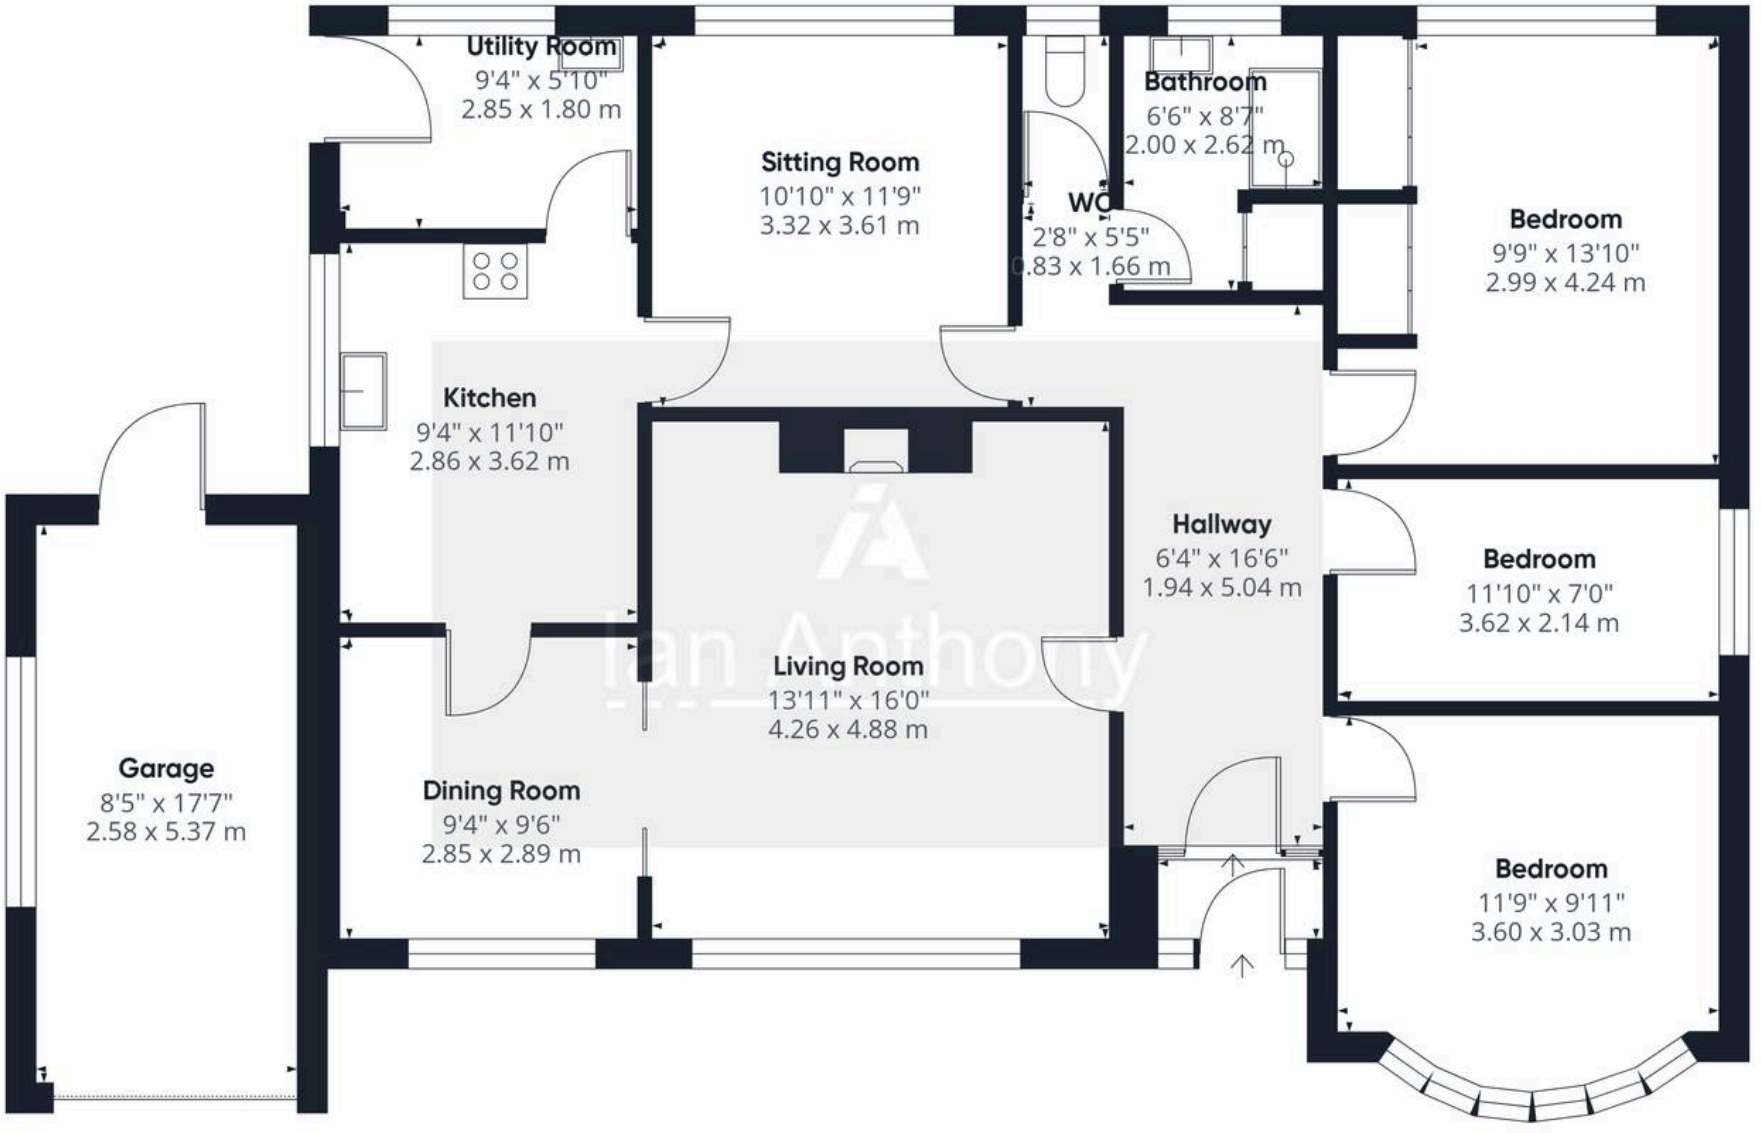



Ian Anthony

Approximate total area(1)

1358 ft²

126.1 m²

(1) Excluding balconies and terraces

Calculations reference the RICS IPMS 3C standard. Measurements are approximate and not to scale. This floor plan is intended for illustration only.

GIRAFFE360



IAN ANTHONY

5 Burscough Street, Ormskirk - L39 2EG

01695580888

enquiries@iananthonyestates.co.uk

iananthonyestates.co.uk/