



76 Eastern Way, Elmswell

Guide Price £200,000

THE
M&G
PARTNERSHIP



76 Eastern Way

Elmswell, Bury St. Edmunds


- NO ONWARD CHAIN
- South Facing Rear Garden
- Generous Principal Bedroom With Storage
- Popular Residential Setting
- Superb For First Time Buyers
- Well Proportioned Lounge Overlooking The Front
- On-Street Parking
- Viewing Highly Recommended

Located within the well-served village of Elmswell, this two-bedroom terraced home offers an excellent opportunity for a range of buyers. Offering well-proportioned accommodation and a practical layout, the property provides an ideal balance of comfort, convenience and manageable living, equally suited to those taking their first step onto the property ladder or seeking a more straightforward lifestyle with the ability to add your own personal touch.

Elmswell offers a range of everyday amenities, local shops and schooling, together with a railway station providing connections towards Bury St Edmunds, Stowmarket and beyond. The village's convenient position also offers access to the A14, making it well placed for commuting and exploring the wider Suffolk area.

Whether you are looking to establish your first home, secure a worthwhile investment or enjoy the benefits of a more manageable property, this is a home with broad appeal in a popular and well-connected village setting.

Upon arrival, you are greeted by on-street parking.

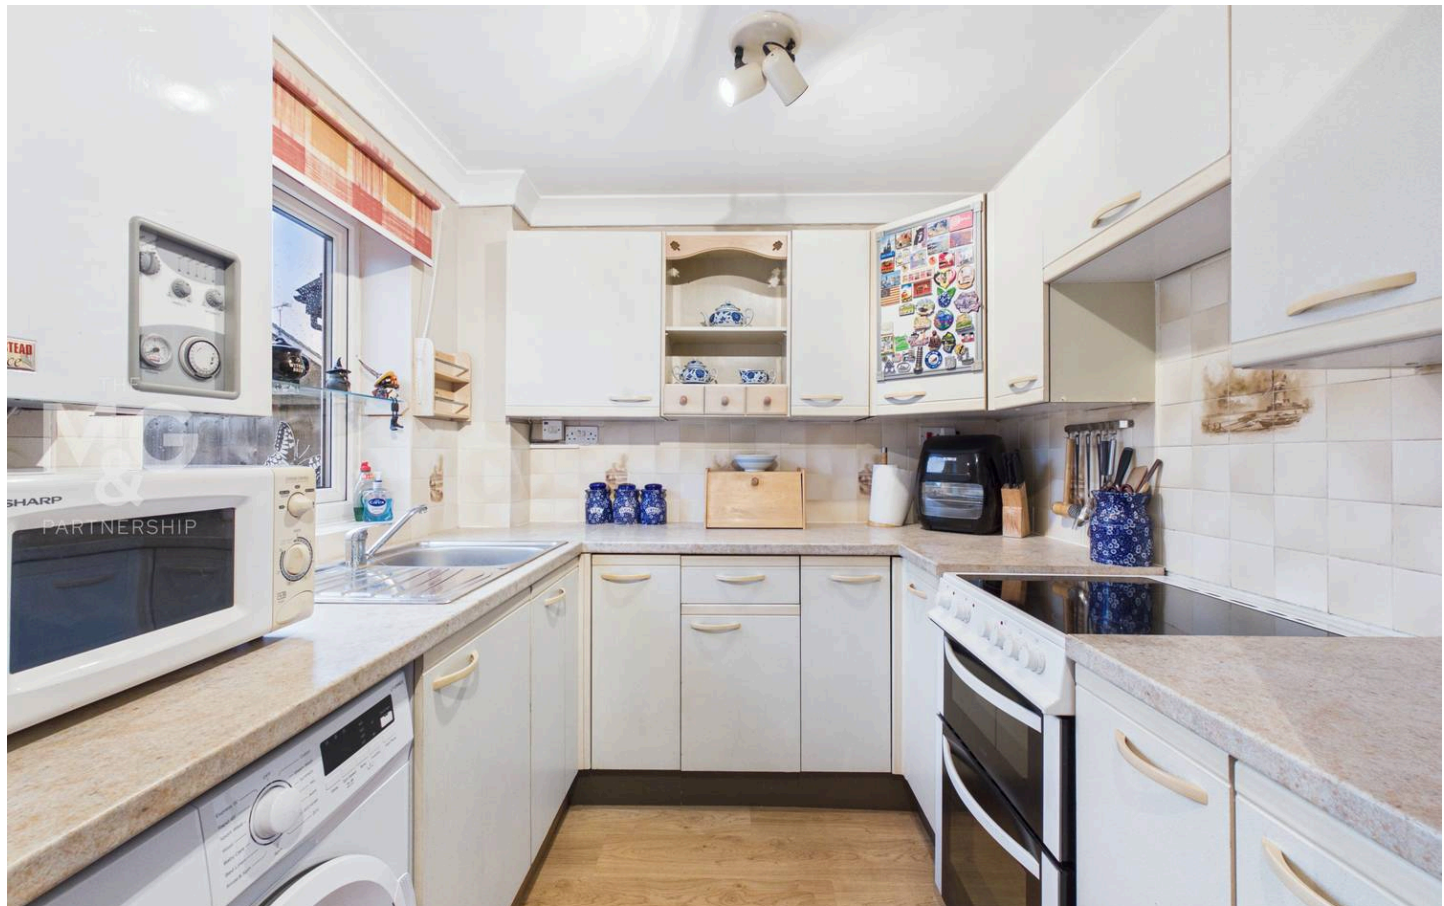

Lounge

15' 7" x 12' 9" (4.74m x 3.88m)

The well-proportioned lounge overlooks the front of the property, whilst providing access to the staircase and kitchen to the rear.

Kitchen

12' 6" x 7' 5" (3.82m x 2.25m)

Overlooking the private rear garden, the generous kitchen supports a choice of low and eye-level storage with space for freestanding appliances. The rear door leads to the patio with a lean-to to provide shelter and useful extra space.

Landing

6' 0" x 2' 8" (1.84m x 0.82m)

Upstairs, the landing holds access to two bedrooms, bathroom and airing cupboard.

Bedroom One

11' 5" x 9' 3" (3.47m x 2.83m)

Large double bedroom overlooking the front of the property, complete with fitted wardrobes.

Bedroom Two


11' 8" x 6' 4" (3.55m x 1.92m)

Sizeable single bedroom, perfect for utilising as an office/study/dressing room for those who work from home and do not require a second bedroom. Pleasant countryside views further enhance the appeal.

Bathroom

7' 9" x 6' 0" (2.35m x 1.83m)

Three-piece bathroom suite, complete with wc, basin, bath with shower over and heated towel rail.

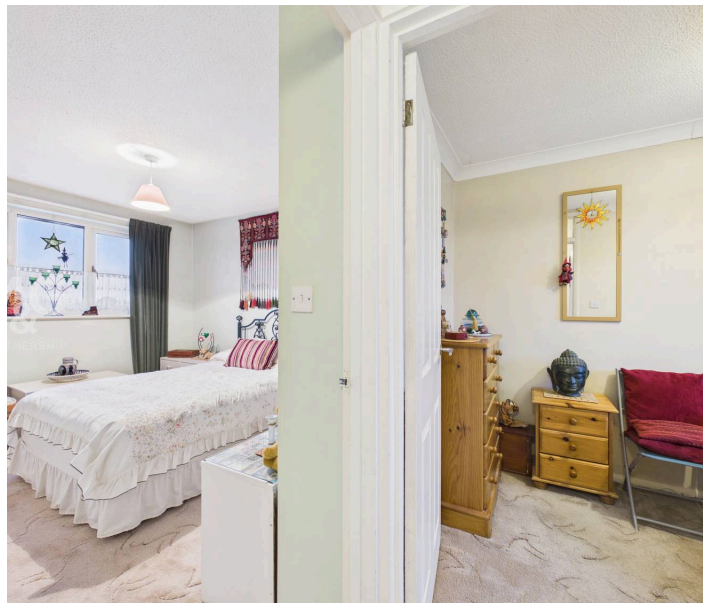

Outside

Upon arrival, the front garden is low maintenance, perfect for adding potted colour. To the rear, you will find a well-landscaped garden, supporting a mixture of mature shrubbery, lawn, patio and storage. Gated access can also be found for easy access.

Agent Notes


EPC Rating - Awaiting Council Tax - B (Mid-Suffolk) All mains services connected No Onward Chain - Subject To Probate What3Words: ///sped.guarded.material
Broadband - Ofcom states Ultrafast broadband is available Mobile - Ofcom states all mobile providers are likely


Anti-Money Laundering (AML) Checks

If your offer on this property is accepted, we are legally required to carry out identity verification checks on all purchasers as part of our Anti-Money Laundering obligations. These checks are completed digitally, making the process quick and straightforward. A fee of £30 per purchaser is payable to cover the cost of these checks.




Interested? Call Us On
01284 755526

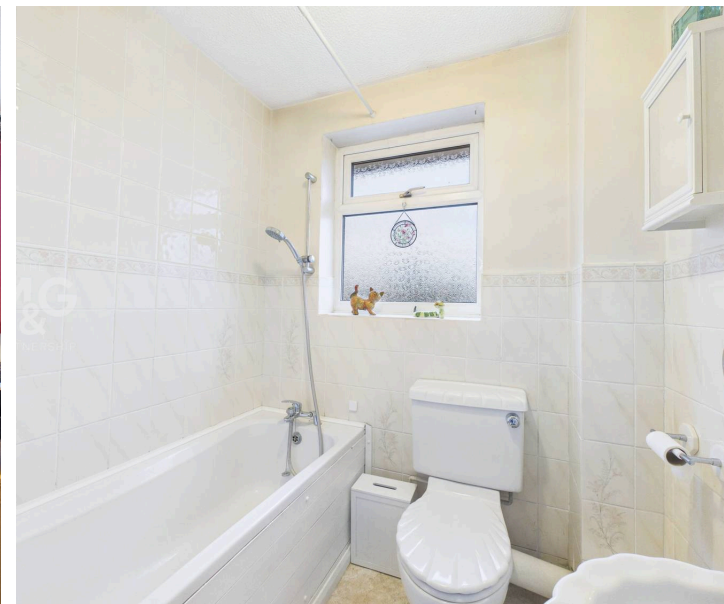

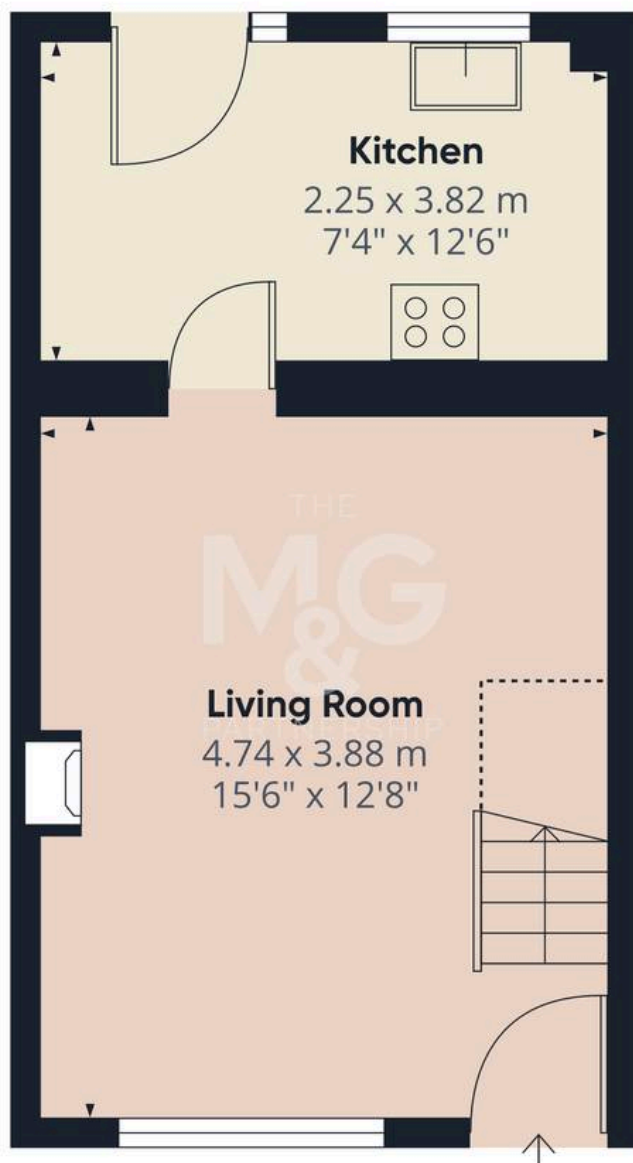

Floor 0

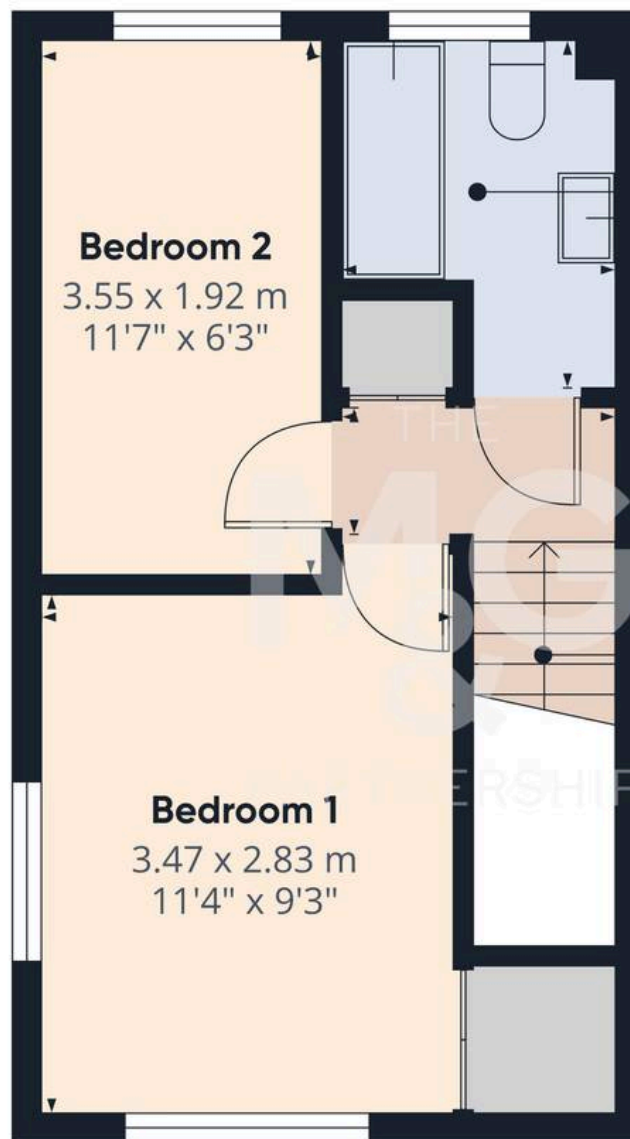

Floor 1

Approximate total area⁽¹⁾

51 m²

549 ft²

Reduced headroom

1.3 m²

14 ft²

(1) Excluding balconies and terraces

Reduced headroom

Below 1.5 m/5 ft

Calculations reference the RICS IPMS 3C standard. Measurements are approximate and not to scale. This floor plan is intended for illustration only.

GIRAFFE360



For more details about this property, or any of the many superb homes we currently have available, please get in touch.

Established in 2008, The Mortimer & Gausden Partnership is proud to be one of the area's leading independent estate agents, with over 135 years of combined experience.

Our exceptional local knowledge, personal service and professional approach enable us to offer honest advice, accurate valuations and outstanding results.

Whether you are thinking of selling now or simply exploring your options, we would be delighted to provide a market appraisal.



01284 755526



mail@mortimerandgausden.co.uk



www.mortimerandgausden.co.uk



**7 Langton Place, Bury St. Edmunds,
Suffolk IP33 1NE**

Please note: These details have been carefully prepared in accordance with the Sellers instructions, however their accuracy is not guaranteed. Measurements are approximate and where floor plans have been included, they serve purely as a guide to general layout and should not be used for any other purpose. The photographs displayed are also for promotional purposes only, and do not indicate the availability to purchase any of the fixtures and fittings. We have not tested any services or appliances, and potential purchasers should make their own enquiries to ensure that they are of a satisfactory working standard. Important: No person in the employment of Mortimer & Gausden Limited has any authority or ability to make or give warranty or representation whatsoever in relation to this property. If you are in any doubt as to the correctness of any of the content contained in either these details, our advertising or website, please contact our offices immediately.

The Mortimer & Gausden Partnership is a trading name of Mortimer & Gausden Ltd.