

Cavendish

20 Northgate Avenue, Chester

£207,000



20 Northgate Avenue

Chester

Council Tax band: B

Tenure: Freehold

EPC Energy Efficiency Rating: D

EPC Environmental Impact Rating: C


- Townhouse style property
- Entrance hallway, kitchen and living room/dining area
- Two bedrooms and bathroom
- Lawned garden to front with driveway parking
- Enclosed rear garden with pedestrian access available
- No onward chain
- Forming part of the popular Northgate Village development
- Conveniently situated within walking distance of Chester city centre


Cavendish


Cavendish


Cavendish


Cavendish

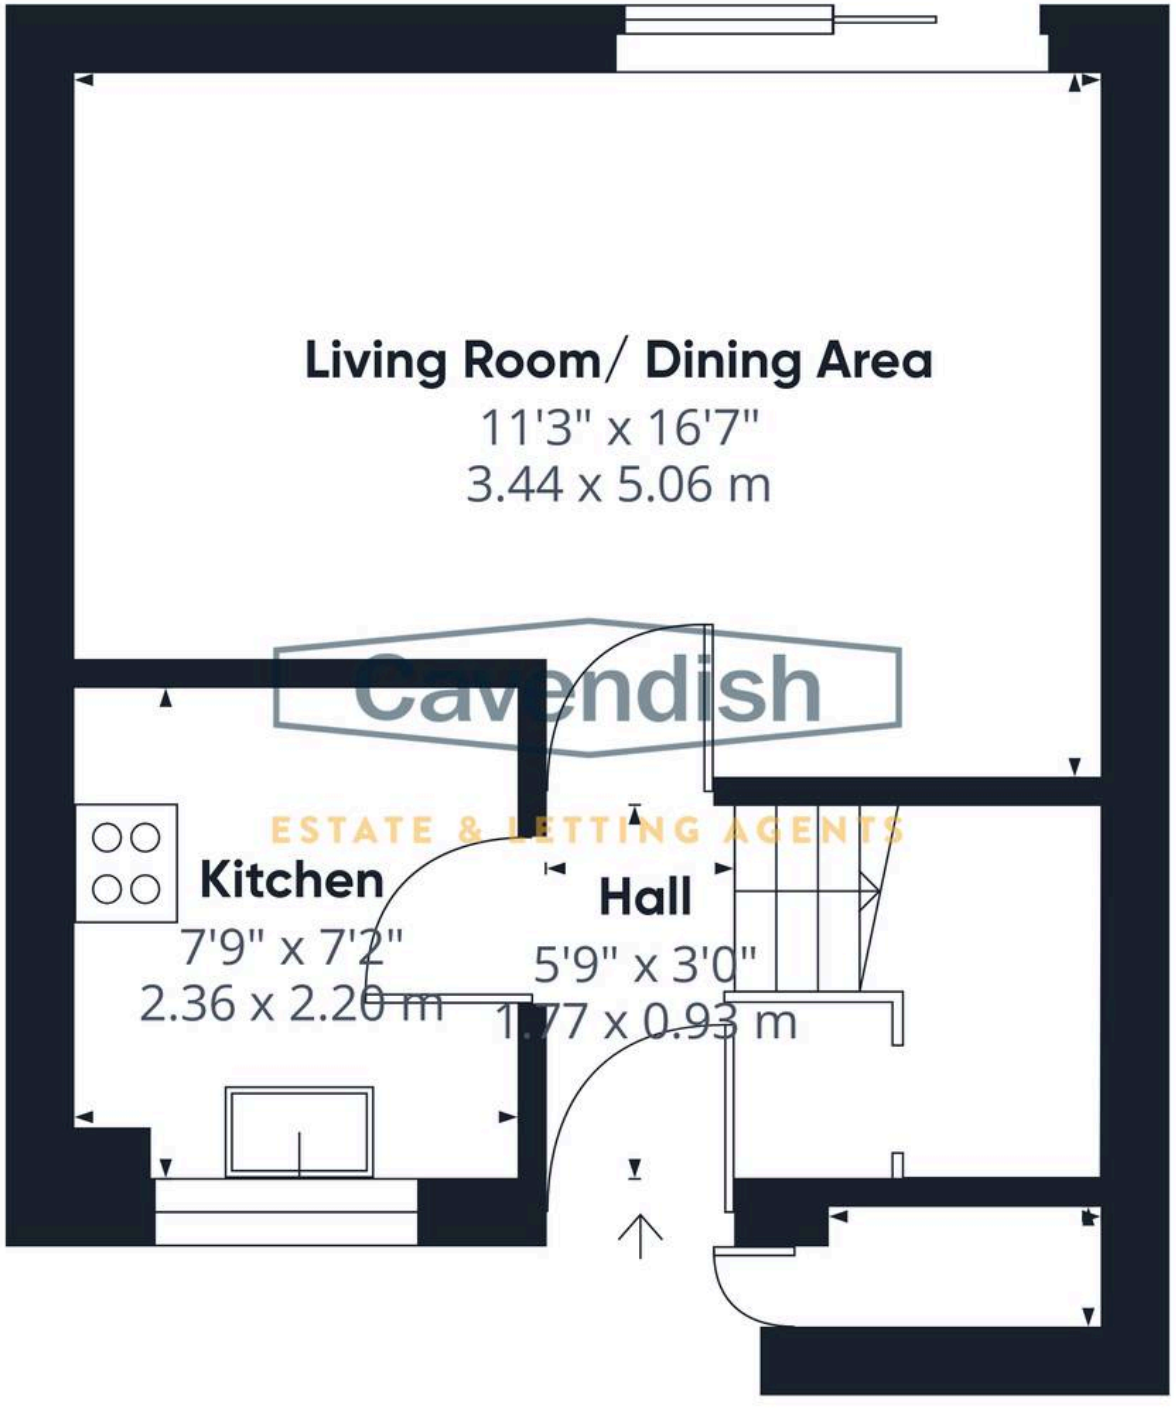

Floor 0

Approximate total area(1)

296 ft²

27.4 m²

(1) Excluding balconies and terraces

Calculations reference the RICS IPMS 3C standard. Measurements are approximate and not to scale. This floor plan is intended for illustration only.

Illustrated

Cavendish