

4 Windermere Road, Kendal

£185,000

Kendal
LA9 4QJ

1 Bedroom Terrace house

ARNOLD GREENWOOD

4 Windermere Road

Kendal

This beautifully presented stone-built one-bedroom terraced house is arranged over three storeys and offers a unique blend of period character and modern comforts. Upon entering, you are welcomed into a spacious open-plan kitchen and dining area, thoughtfully designed to maximise both light and space. The modern fitted kitchen features integrated appliances and ample storage, making it as practical as it is stylish, while the open layout provides an ideal setting for both every-day living and entertaining guests. The inviting living area is enhanced by characterful exposed wooden beams and a the charming wood-burning stove (which serves as a focal point for decorative purposes only), creating a cosy atmosphere that is perfect for relaxing or socialising. The property's period heritage is further reflected in the classic sash windows and the distinctive architectural character of the stone-built exterior. Upstairs, the generous double bedroom offers a peaceful retreat, complemented by the contemporary bathroom, which has been thoughtfully designed to include a spacious corner bath and modern fittings, providing a bright and inviting space for relaxation. The accommodation is filled with natural light throughout, and the versatile layout allows for a variety of uses to suit your lifestyle. Ideally situated within walking distance of Kendal town centre, this property benefits from easy access to a wide range of local amenities, including shops, cafés, restaurants and essential every-day services. Excellent transport links are also close at hand, with convenient access to local bus routes and rail connections, making this an ideal location for commuters or those seeking to enjoy all that Kendal has to offer. Whether you are a first-time











ARNOLD GREENWOOD


ARNOLD
GREENWOOD









ARNOLD GREENWOOD


ARNOLD
GREENWOOD

GARDEN

Space to place a table and chairs within the rear terrace, benefitting from secure shared access to the terrace, with the additional of a handy stone built private store.

ON STREET

2 Parking Spaces

2 residential parking permits Visitor / Residential








ARNOLD GREENWOOD

Windermere Road, Kendal, LA9

Approximate Area = 666 sq ft / 61.8 sq m

For identification only - Not to scale

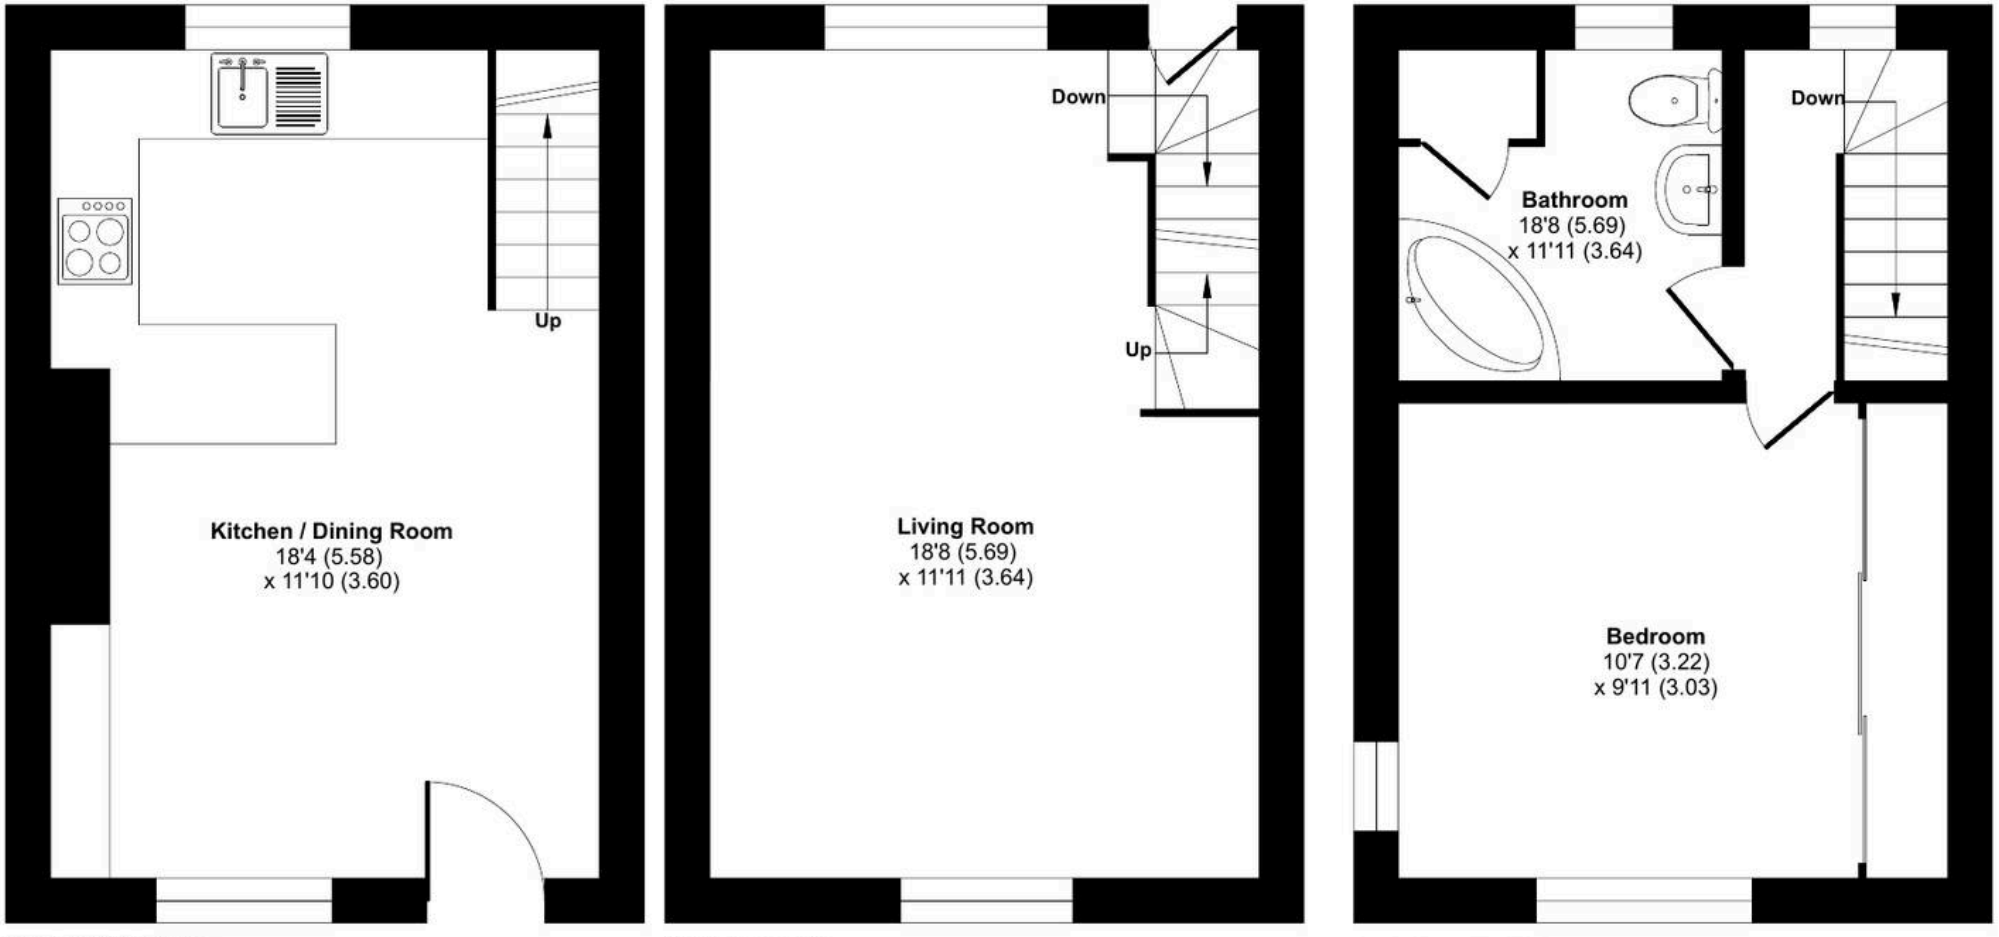

Floor plan produced in accordance with RICS Property Measurement 2nd Edition,
Incorporating International Property Measurement Standards (IPMS2 Residential). ©nichecom 2026.
Produced for Arnold Greenwood Estate Agents. REF: 1484197

ARNOLD GREENWOOD



Arnold Greenwood Estate Agents

Arnold Greenwood Solicitors, 8-10 Highgate - LA9 4SX

01539733383

kendal@arnoldgreenwood.co.uk

www.arnoldgreenwoodestateagency.co.uk/

Whilst care has been taken to prepare the sales particulars, they are for guidance purposes only and no guarantee can be given as to the working condition of the various services and appliances. Measurements have been taken as accurately as possible but slight discrepancies may occur. Interested applicants are advised to make their own enquiries and investigation before finalising their offer purchase. Should you wish to proceed with an offer on this property, we are obligated by HMRC to conduct mandatory Anti-Money Laundering Checks. We outsource these checks to our compliance partners at Coadjute. Please note there is a non-refundable fee for this service of £36 + VAT.