

Cavendish

41 Dove Close, Elton

£190,000



41 Dove Close

Elton, Chester

Modern Three-Bedroom Semi-Detached Home with Driveway & Garage Situated in a pleasant cul-de-sac within the village of Elton, this modern three-bedroom semi-detached home is ideal for families, first-...
Council Tax band: TBD

Tenure: Freehold

EPC Energy Efficiency Rating: C

EPC Environmental Impact Rating:

- Gardens to front and rear
- Three bedrooms
- Ample driveway parking and single brick built detached garage
- Semi-detached house
- No onward chain involved
- Living room and dining/kitchen
- Modern well appointed shower room
- Located along a no-through road


Cavendish


Cavendish


Cavendish


Cavendish

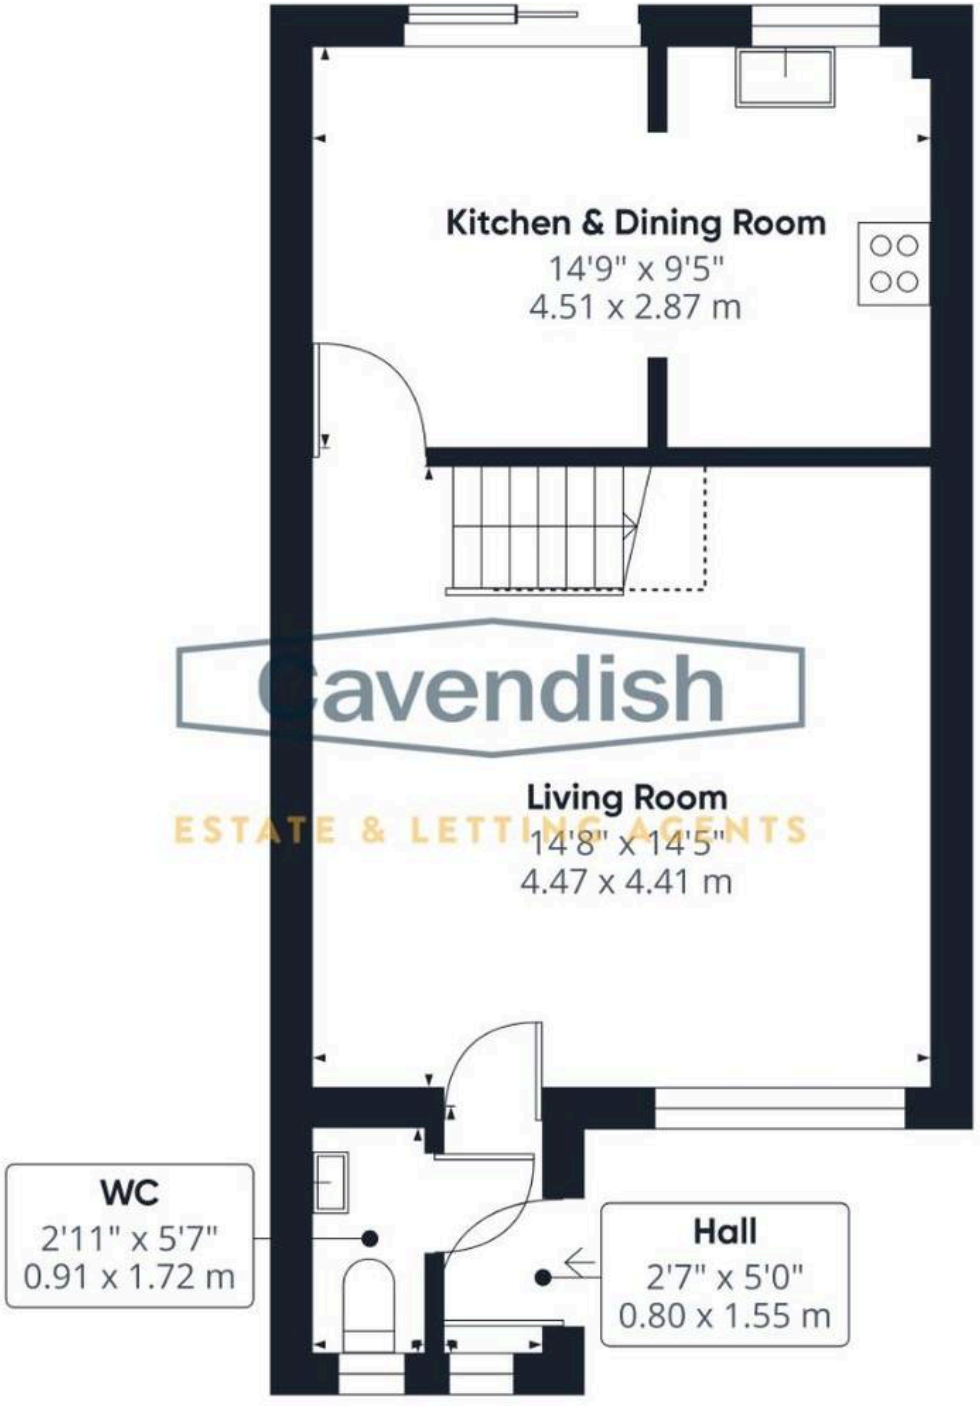

Cavendish
ESTATE & LETTING AGENTS

Floor 0

Approximate total area(1)

390 ft²

36.3 m²

Reduced headroom

15 ft²

1.4 m²

(1) Excluding balconies and terraces

Reduced headroom

..... Below 5 ft/1.5 m

Calculations reference the RICS IPMS 3C standard. Measurements are approximate and not to scale. This floor plan is intended for illustration only.

Cavendish