


14 St. Johns Road, Loughton

Loughton

£7,950 pcm

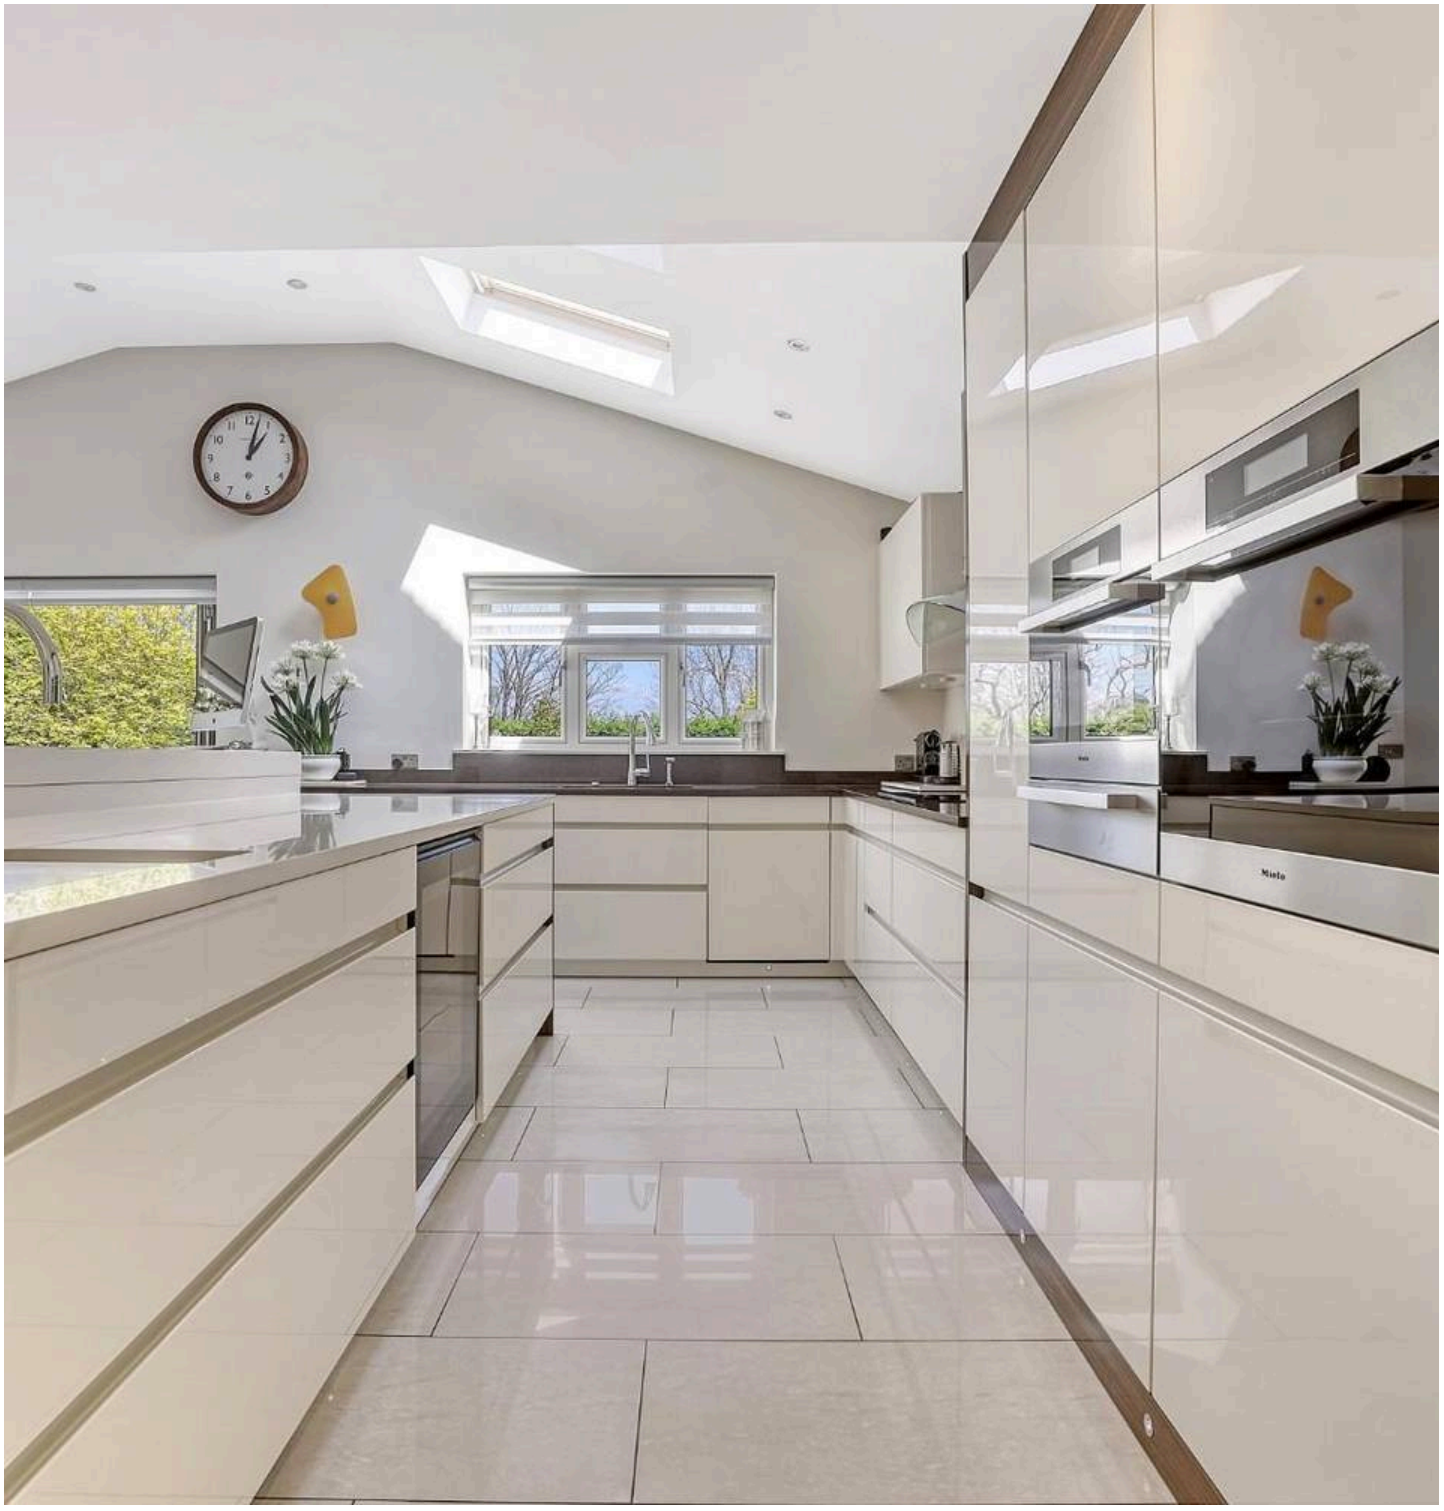

14 St. Johns Road

Loughton

Holding a commanding position on one of Loughton's most desirable turnings is this striking detached five bedroom family home which sits only a stones throw from Epping Forest.

- Three Generous Reception Rooms
- An Exceptional Detached Family Home
- Five Bedrooms/Four Bathrooms
- 115 Ft Landscaped Rear Garden
- Extended Kitchen/Lounge/Diner With Vaulted Ceilings
- Off-Street Parking For Several Vehicles & Garage
- Study Room
- In Excess of 3800 Sq Ft




Council Tax band: G

Tenure: Freehold

EPC Energy Efficiency Rating: C


EPC Environmental Impact Rating: C

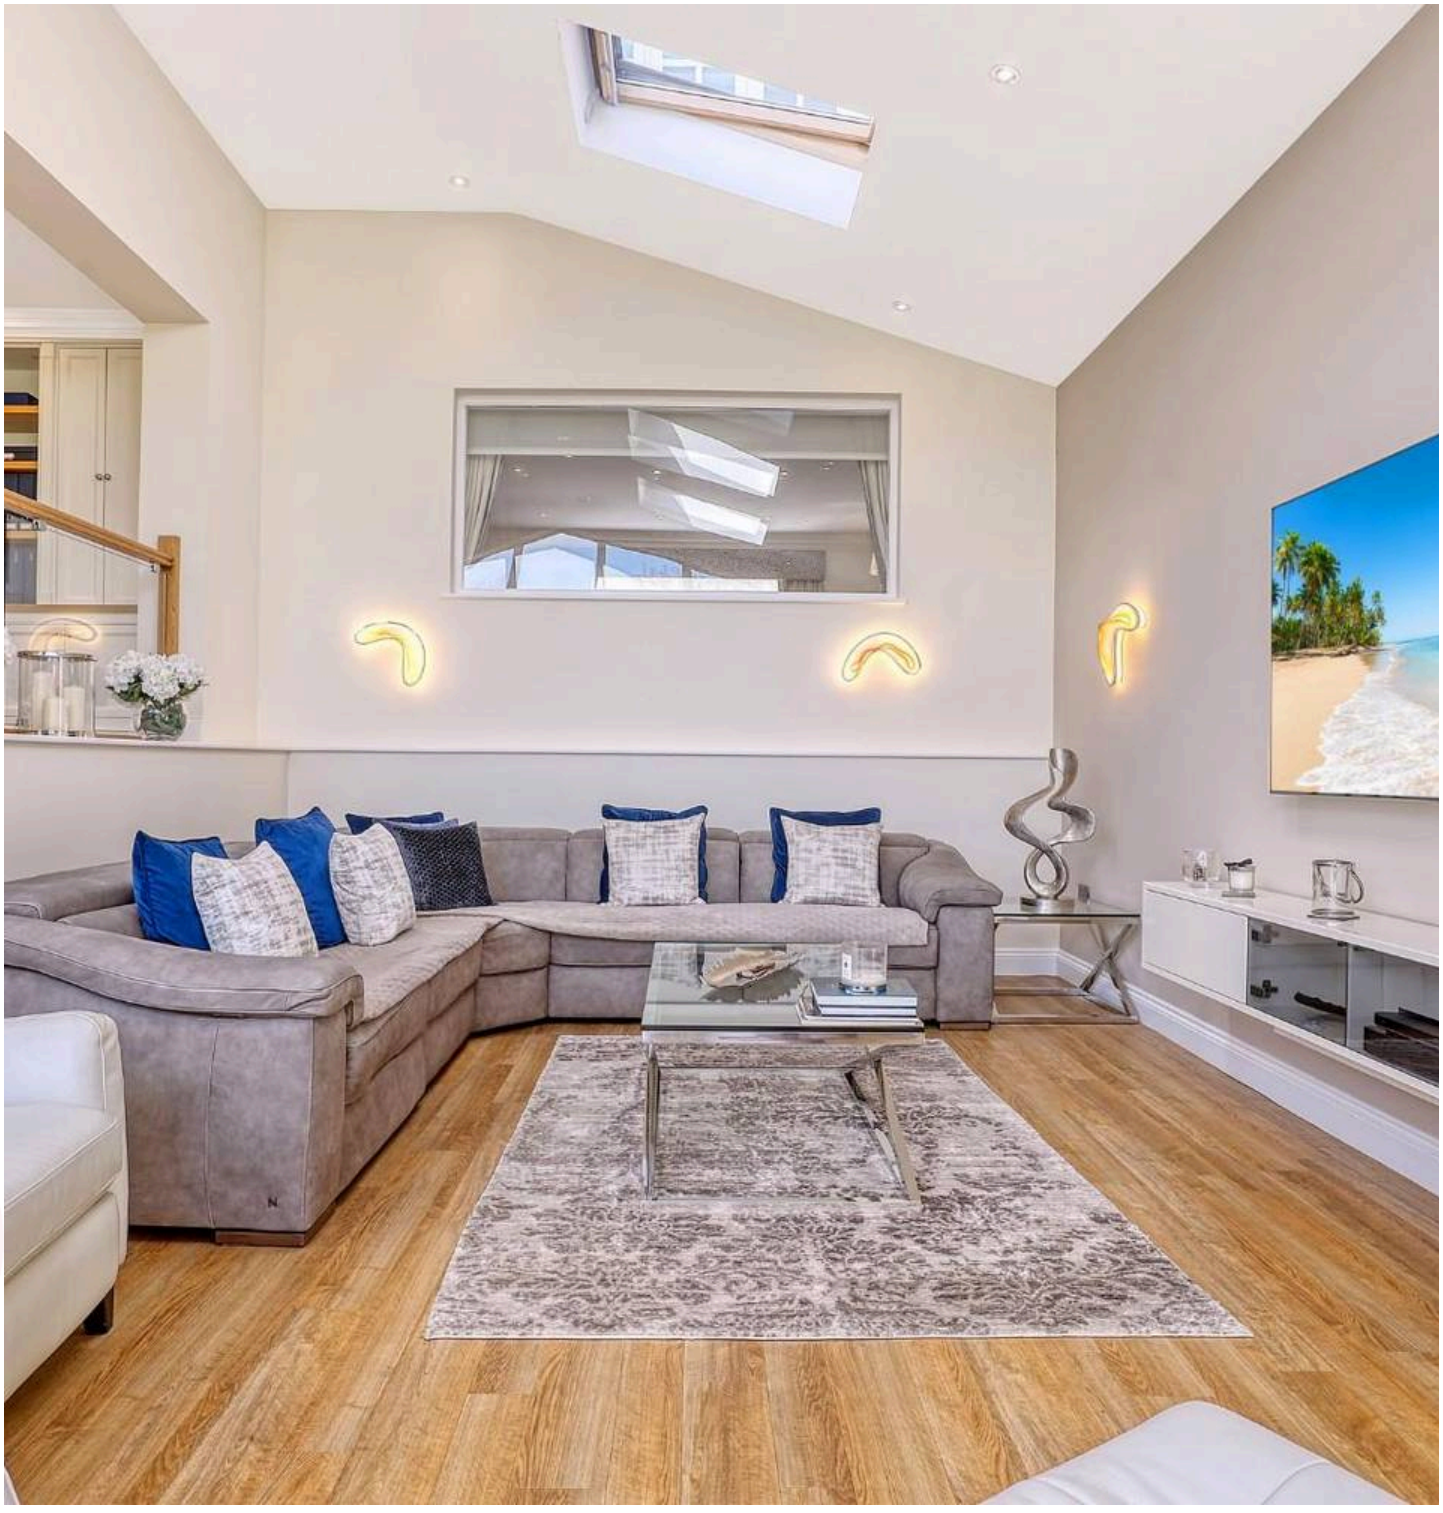







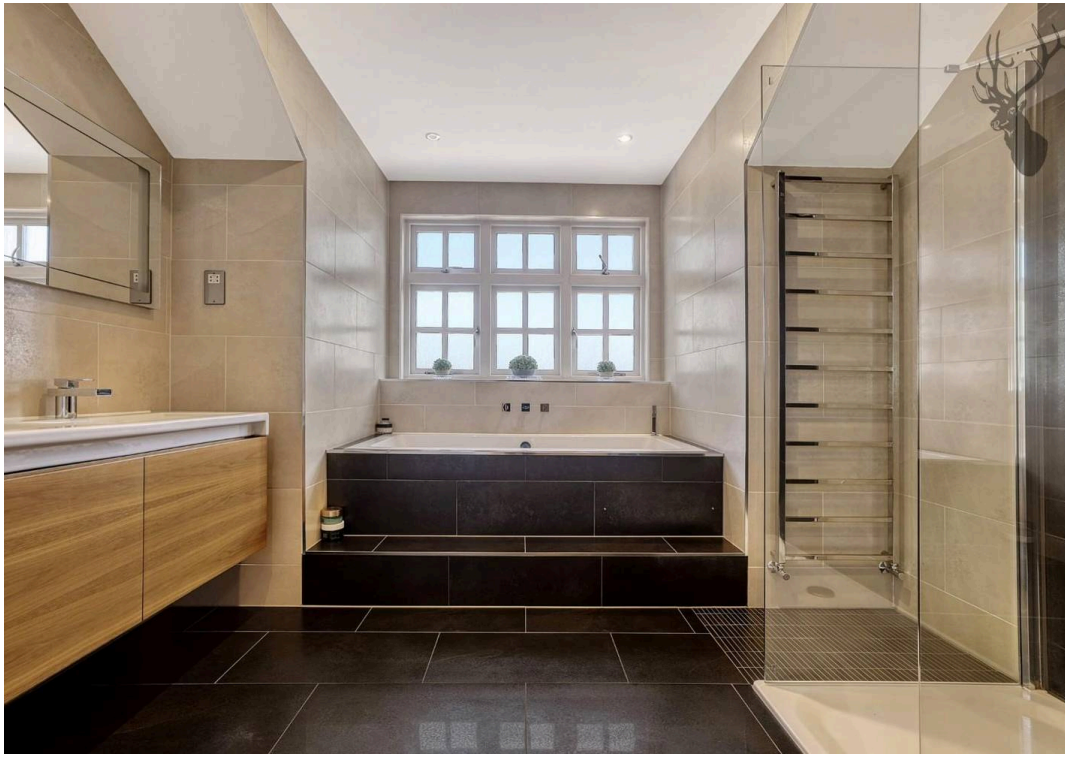



St Johns Road

Approx. Gross Internal Area 353.9 Sq M (3810 Sq Ft)

BUTLER & STAG




Floor plan is for illustrative purposes only and is not to scale. Every attempt has been made to ensure the accuracy of the floor plan shown, however all measurements, fixtures, fittings and data shown are an approximate interpretation for illustrative purposes only.

FROM EAST LONDON ENERGY TO WEST ESSEX EASE

We Make Moving Home Easy.

At Butler and Stag, we do more than just connect London to West Essex – we make the move seamless. With offices spanning from vibrant East London to the tranquillity of West Essex, we understand the nuances of each area and the journey people take between them. Our marketing goes beyond standard listings, showcasing every property with precision, creativity, and reach that others simply can't match. Coupled with an unparalleled attention to detail, from first enquiry to final move-in, we ensure every client and customer feels informed, supported, and confident. Simply put, we do the little things that make a big difference, setting us apart in every step of the property experience.

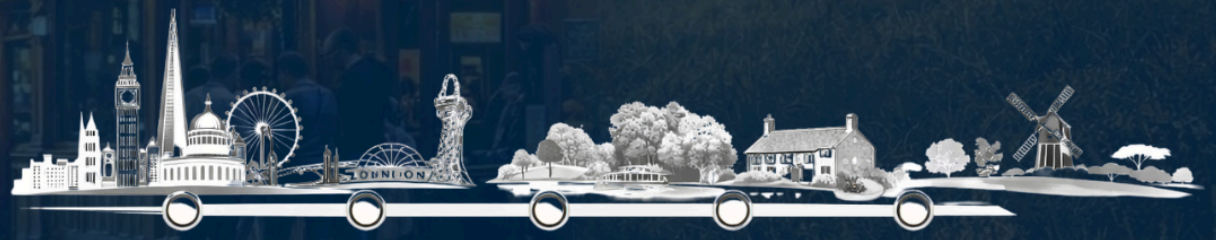

LONDON STRATFORD SOUTH WOODFORD BUCKHURST HILL LOUGHTON EPPING BEYOND

Like what you see? **Let's talk**

BUTLER & STAG

Book your **FREE** valuation now



01992 667666

theydon@butlerandstag.com

4 Forest Drive, Theydon Bois, CM16 7EY

butlerandstag.uk

IMPORTANT NOTICE - These particulars have been prepared in good faith and they are not intended to constitute part of an offer or contract. We have not performed a structural survey on this property and the services, appliances and specific fittings have not been tested. All photographs, measurements, floor plans and distances referred to are given as a guide and should not be relied upon.