

Beaulah House Coppice Row, Theydon Bois

Epping

£6,500 pcm



Beaulah House Coppice Row

Theydon Bois, Epping

A magnificent detached five bedroom house in the heart of Theydon Bois.

- Five Bedroom House
- Detached
- Available Now
- Heart of Theydon Bois
- Driveway
- Unfurnished
- Beautiful Garden
- Modern


HOME

This stunning five bedroom detached house is located in a most highly sought-after part of Theydon Bois. Within easy reach to Theydon Bois village and Central Line Station, major motorway links, excellent schools and local amenities of both Theydon Bois and Epping.

Accommodation provides a generous reception hall, spacious living room, separate kitchen/diner fitted with luxury appliances, utility room, family room with a home cinema and a downstairs basement area

On the first floor, are four double bedrooms featuring built in wardrobes, main bedroom with en-suite bath and a walk-in wardrobe and all other rooms with en-suite bathrooms


On the second floor, is the loft room with a dressing room and an en-suite bathroom.

To the rear is a beautiful garden, of ample size yet easily maintainable. There is an expansive patio area ideal for entertaining

The frontage allows off street parking for vehicles and incorporates a separate garage.

Theydon Bois is arranged around its village green, which encompasses a duck pond and hosts various events during the year. There are also local shops that cater for daily needs and a selection of restaurants for dining out. Schooling in the area is excellent and includes several well-regarded state and private schools. Theydon Bois also has a sporting atmosphere with its golf, tennis, and cricket clubs, whilst the tube station makes central London very accessible.


Epping Forest is a spectacular natural area to have on the doorstep. Stretching 12 miles from Manor Park, in East London, to just north of Epping in Essex, it is the largest public open space in the London area. At

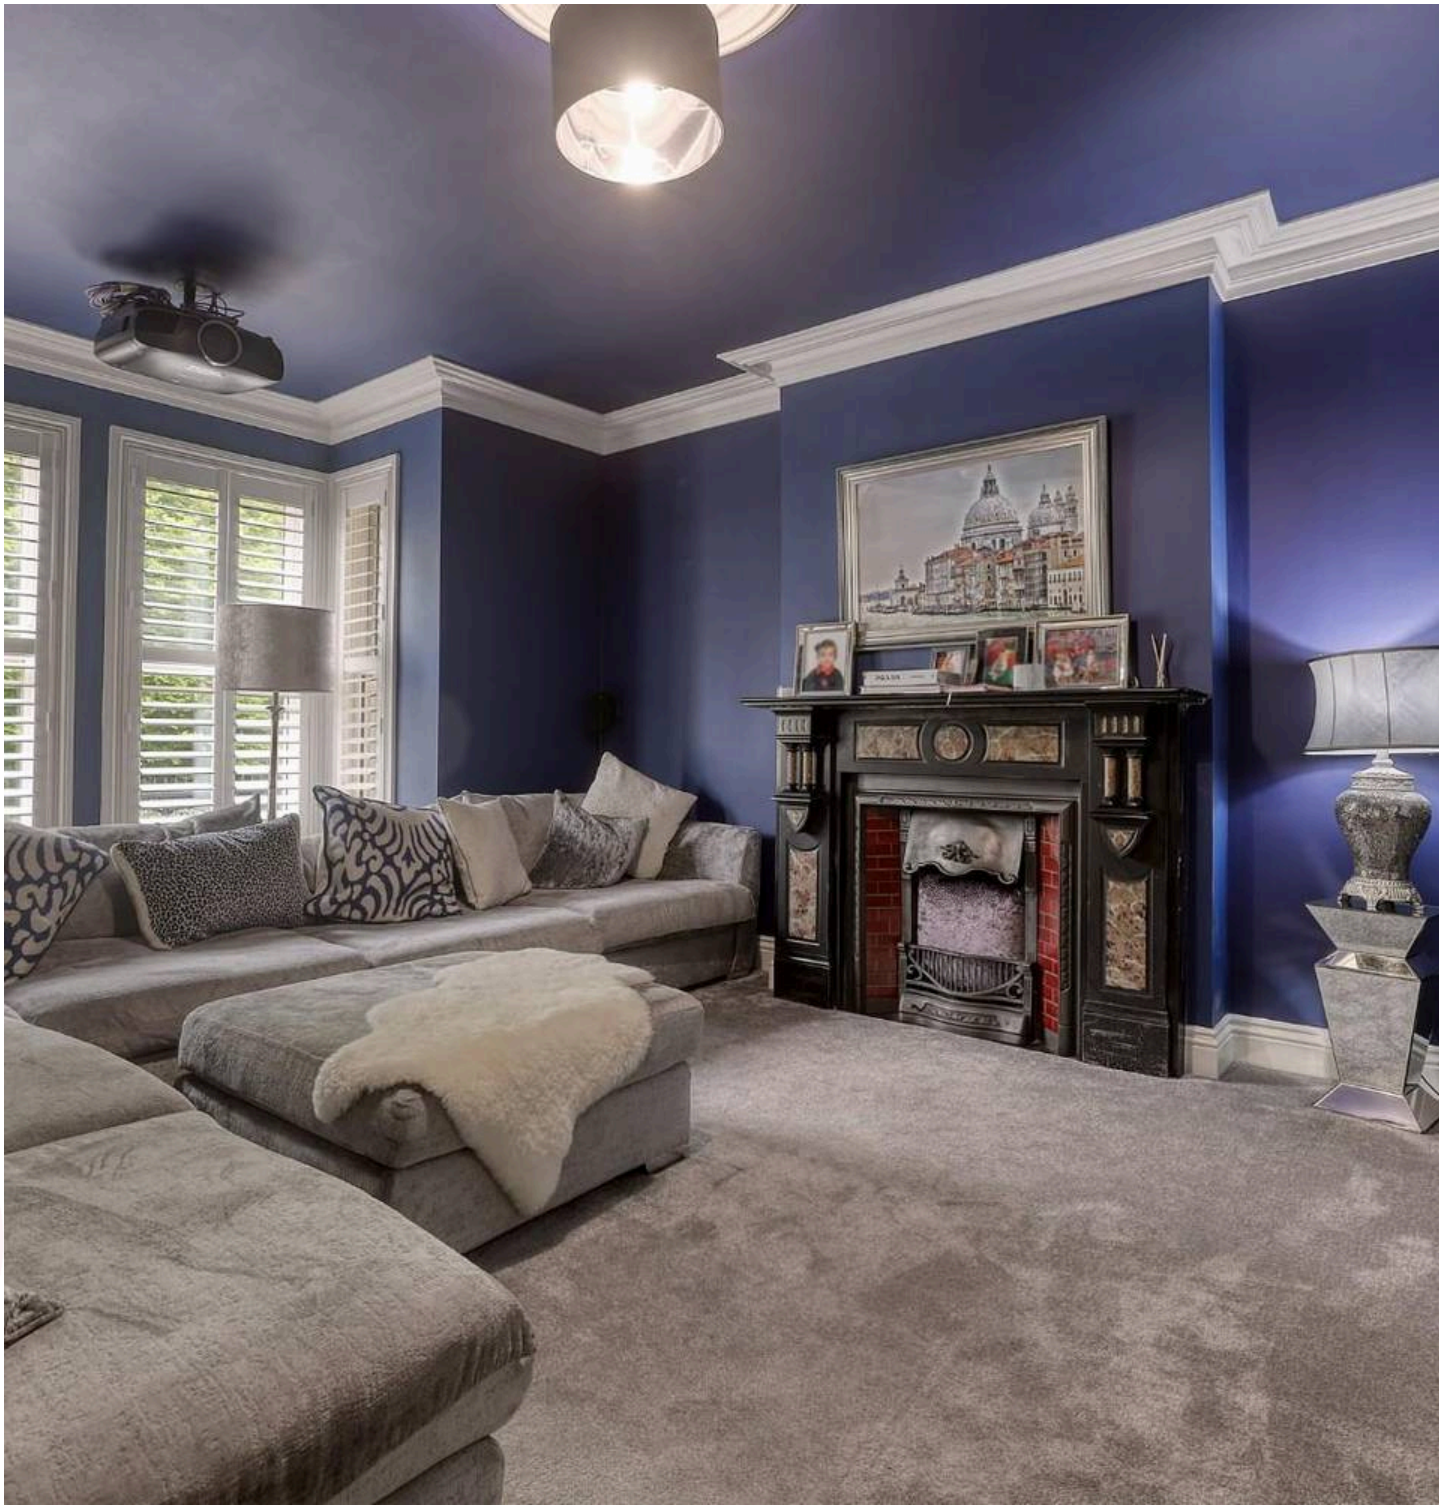







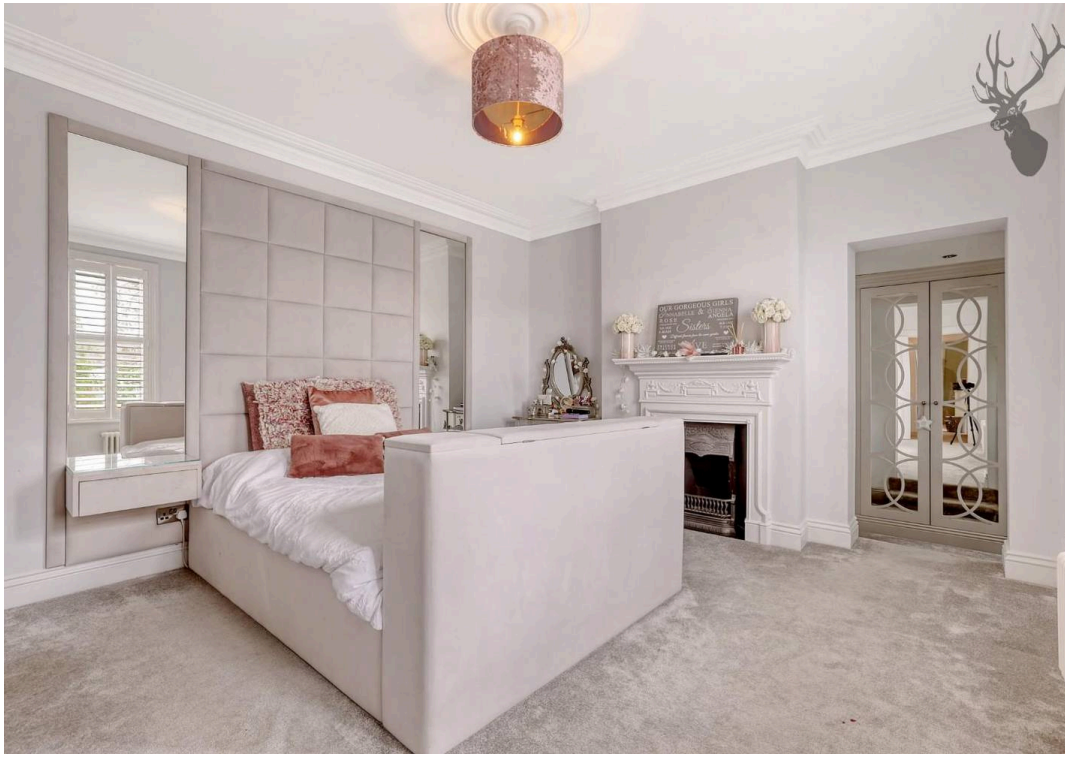




Beaulah House

Approx. Gross Internal Area 377.9 Sq M (4068 Sq Ft)

BUTLER & STAG

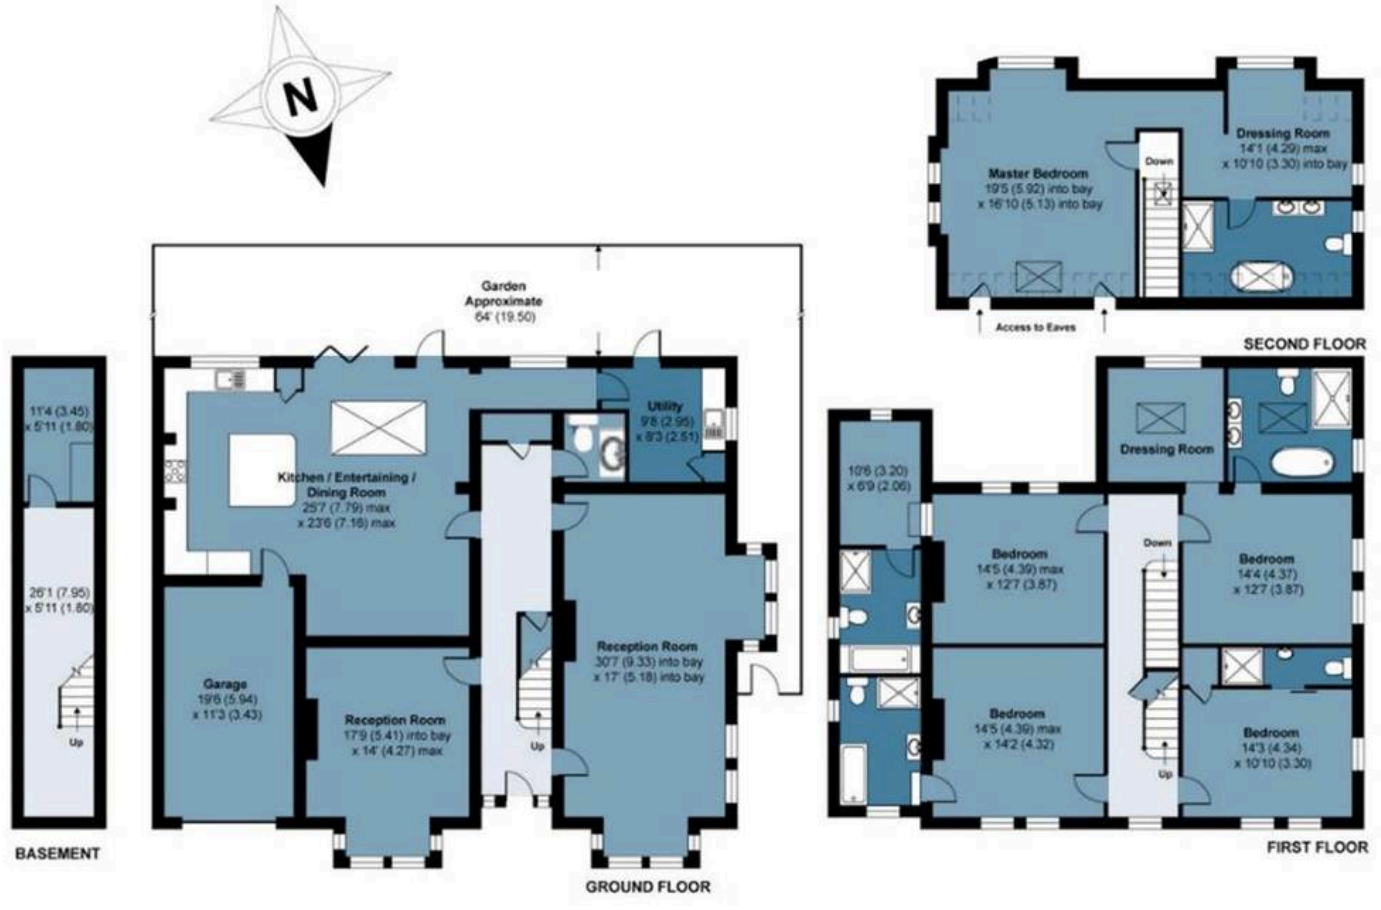


Floor plan is for illustrative purposes only and is not to scale. Every attempt has been made to ensure the accuracy of the floor plan shown, however all measurements, fixtures, fittings and data shown are an approximate interpretation for illustrative purposes only.

FROM EAST LONDON ENERGY TO WEST ESSEX EASE

We Make Moving Home Easy.

At Butler and Stag, we do more than just connect London to West Essex – we make the move seamless. With offices spanning from vibrant East London to the tranquillity of West Essex, we understand the nuances of each area and the journey people take between them. Our marketing goes beyond standard listings, showcasing every property with precision, creativity, and reach that others simply can't match. Coupled with an unparalleled attention to detail, from first enquiry to final move-in, we ensure every client and customer feels informed, supported, and confident. Simply put, we do the little things that make a big difference, setting us apart in every step of the property experience.

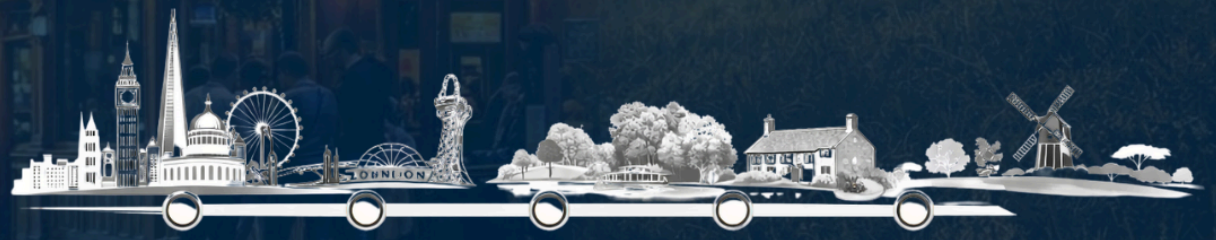

LONDON STRATFORD SOUTH WOODFORD BUCKHURST HILL LOUGHTON EPPING BEYOND

Like what you see? **Let's talk**

BUTLER & STAG

Book your **FREE** valuation now



01992 667666

theydon@butlerandstag.com

4 Forest Drive, Theydon Bois, CM16 7EY

butlerandstag.uk

IMPORTANT NOTICE - These particulars have been prepared in good faith and they are not intended to constitute part of an offer or contract. We have not performed a structural survey on this property and the services, appliances and specific fittings have not been tested. All photographs, measurements, floor plans and distances referred to are given as a guide and should not be relied upon.