

Cavendish

95 Main Road, Higher Kinnerton

£350,000



95 Main Road

Higher Kinnerton, Chester

Beautifully presented 3-bed detached bungalow in Higher Kinnerton with modern kitchen, open-plan living, en-suite, garage, parking for 4, and low-maintenance garden. Great access to A55.
Council Tax band: TBD

Tenure: Freehold

EPC Energy Efficiency Rating: D

EPC Environmental Impact Rating: D


- Beautifully presented three-bedroom detached bungalow.
- No Onward Chain
- Spacious and versatile open-plan kitchen, dining and living arrangement.
- Modern fitted kitchen with Neff oven and breakfast bar.
- Principal bedroom with fitted wardrobes and en-suite shower room.
- Additional conservatory with insulated roof overlooking the rear garden.
- Contemporary family bathroom
- Generous driveway providing off-road parking, plus detached single garage.
- Attractive low-maintenance rear garden
- Situated in the popular village of Higher Kinnerton with great access to A55


Cavendish


AEG
Cavendish


Cavendish


Cavendish

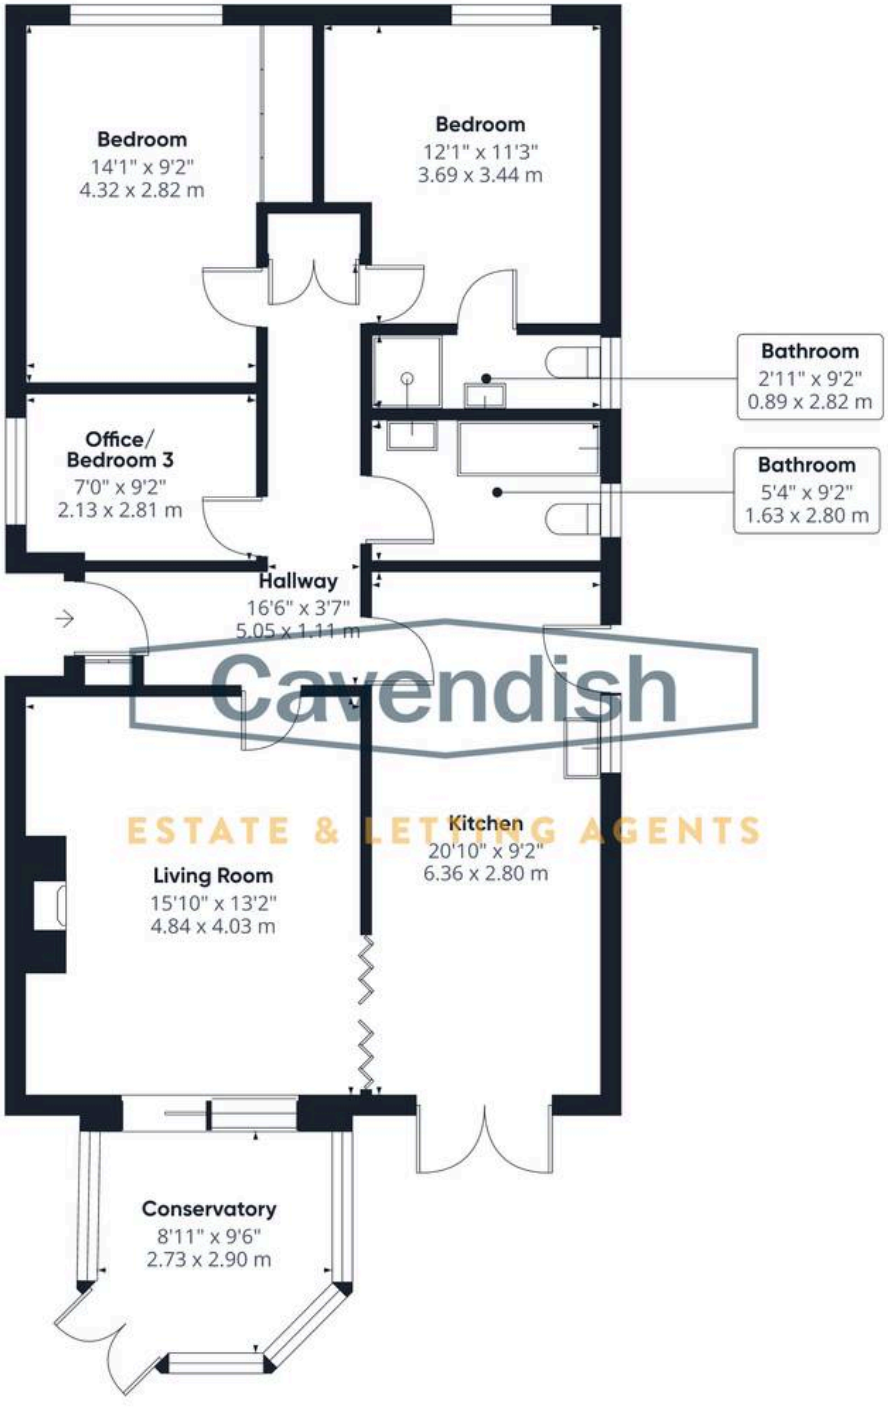

Cavendish
ESTATE & LETTING AGENTS

Approximate total area(1)

993 ft²

92.4 m²

(1) Excluding balconies and terraces

Calculations reference the RICS IPMS 3C standard. Measurements are approximate and not to scale. This floor plan is intended for illustration only.

Floor plan

E
N S
W

Floor 0 Building 1

Cavendish