
Ian Anthony
Bath Springs, Ormskirk
£150,000

5 Bath Springs

Ormskirk

Spacious two bedroom apartment near Ormskirk town centre. Features large living room, fitted kitchen, two double bedrooms, storage, and shower room. Ideal for first-time buyers or investors.
Council Tax band: C

Tenure: Leasehold

EPC Energy Efficiency Rating: C

EPC Environmental Impact Rating:

- Spacious Two Bedroom Ground floor Apartment
- Convenient Location Close to Ormskirk Town Centre
- Generously Sized Living Room with Feature Fireplace
- Ample Space for Dining and Entertaining
- Large Kitchen with Excellent Storage and Cupboard Space
- Two Well-Proportioned Bedrooms
- Principal Bedroom with Fitted Wardrobes
- Modern Convenience of a Shower Room and Excellent Transport Links
















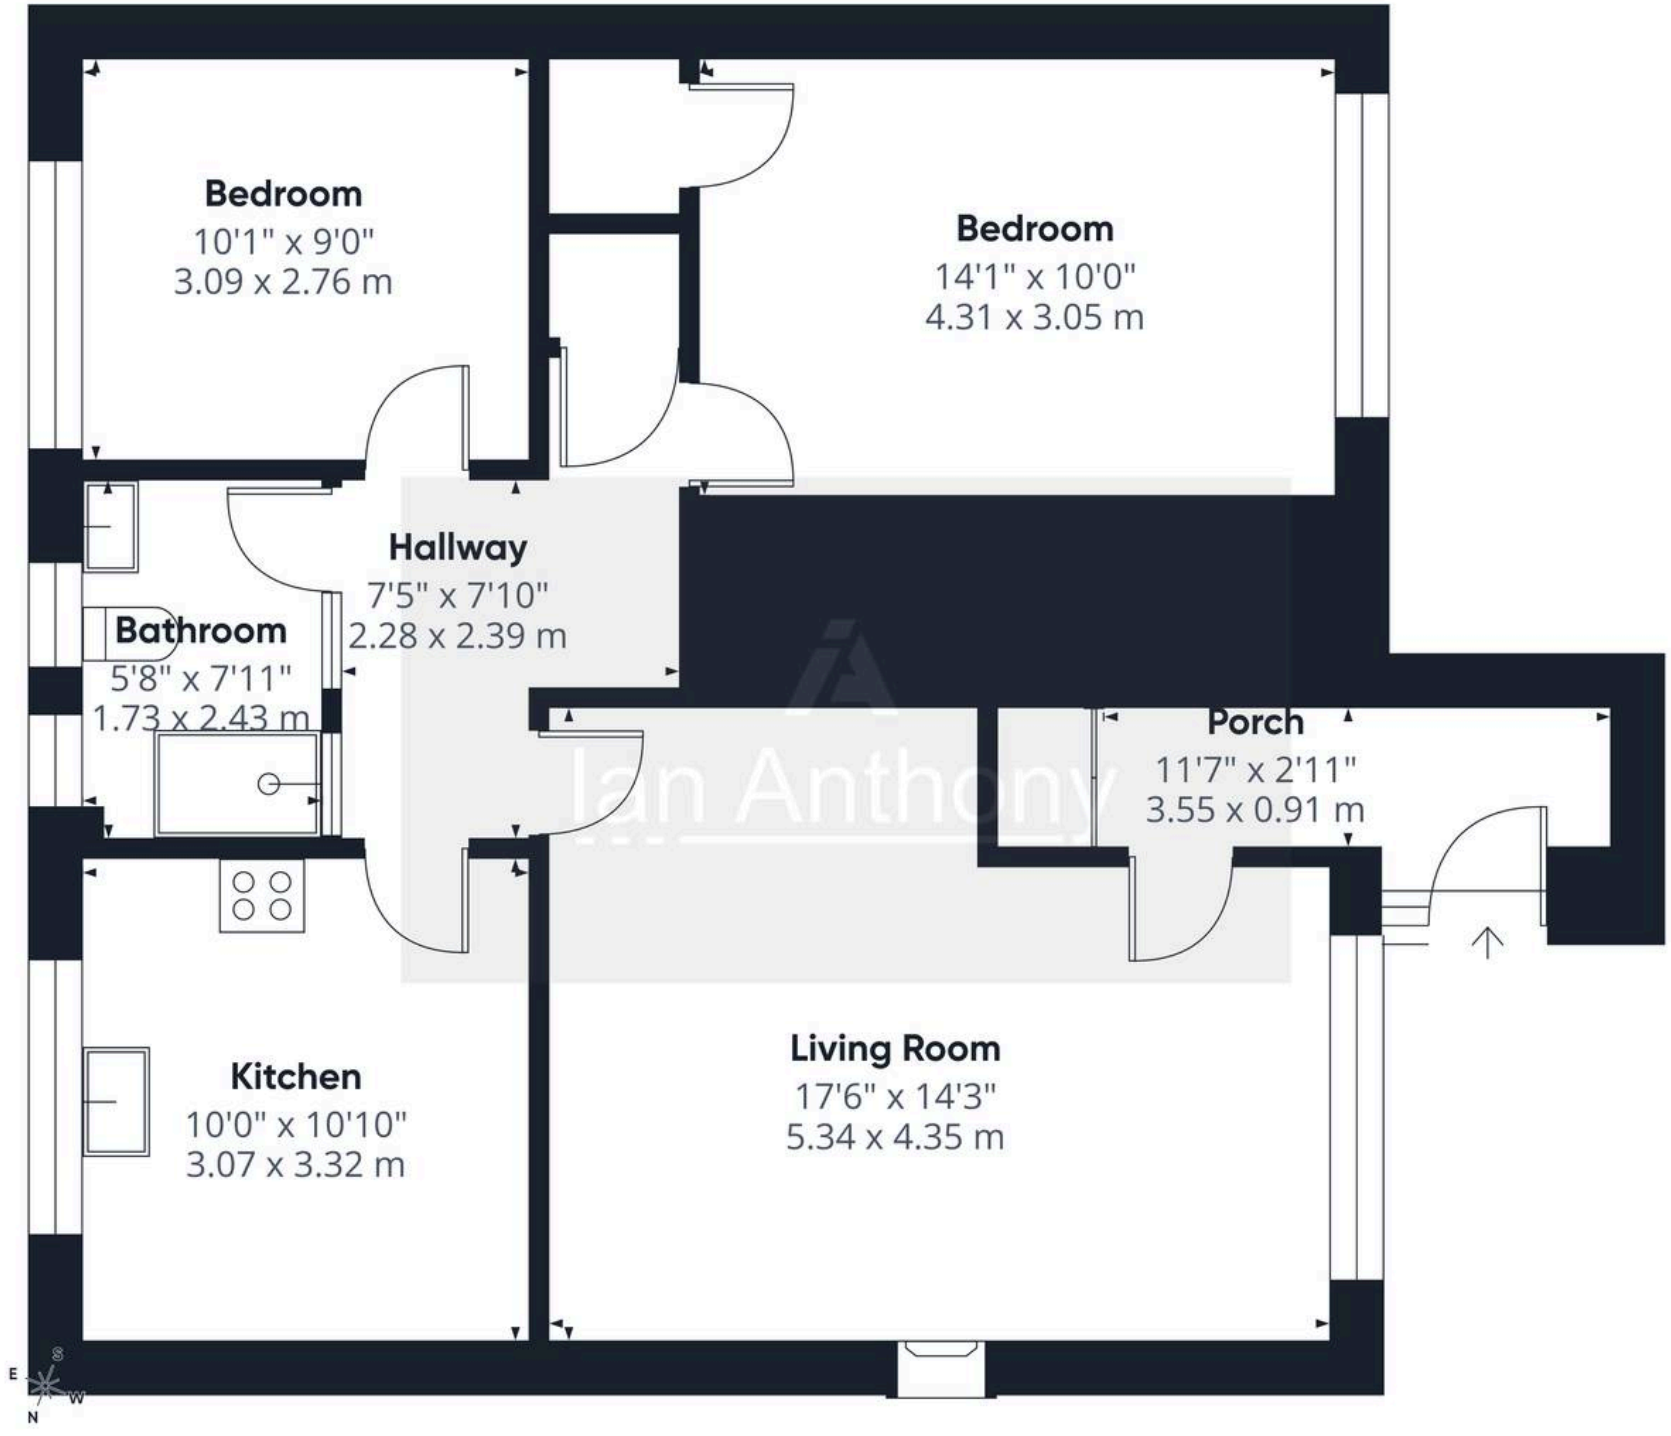

Ian Anthony

Approximate total area(1)

741 ft²

68.9 m²

(1) Excluding balconies and terraces

Calculations reference the RICS IPMS 3C standard. Measurements are approximate and not to scale. This floor plan is intended for illustration only.

GIRAFFE360



IAN ANTHONY

5 Burscough Street, Ormskirk - L39 2EG

01695580888

enquiries@iananthonyestates.co.uk

iananthonyestates.co.uk/