

Cavendish

3b Upper Northgate Street, Chester

Offers Over £150,000



3b Upper Northgate Street

Chester

Spacious two bedroom first floor apartment in a Grade II listed building, city centre location, parking, no onward chain, scope for modernisation, ideal for buyers or investors.
Council Tax band: A

Tenure: Leasehold

EPC Energy Efficiency Rating: C

EPC Environmental Impact Rating: C

- Period Grade II Listed Building
- Large living room with bay window and views along Northgate Street
- Fitted kitchen
- Bathroom
- Large first floor flat with scope for further enhancement and modernisation
- Two good size bedrooms
- Located just outside the City Walls with the city centre moments away
- Attractively priced
- Designated parking space
- No onward chain


Cavendish


Cavendish


Cavendish


Cavendish

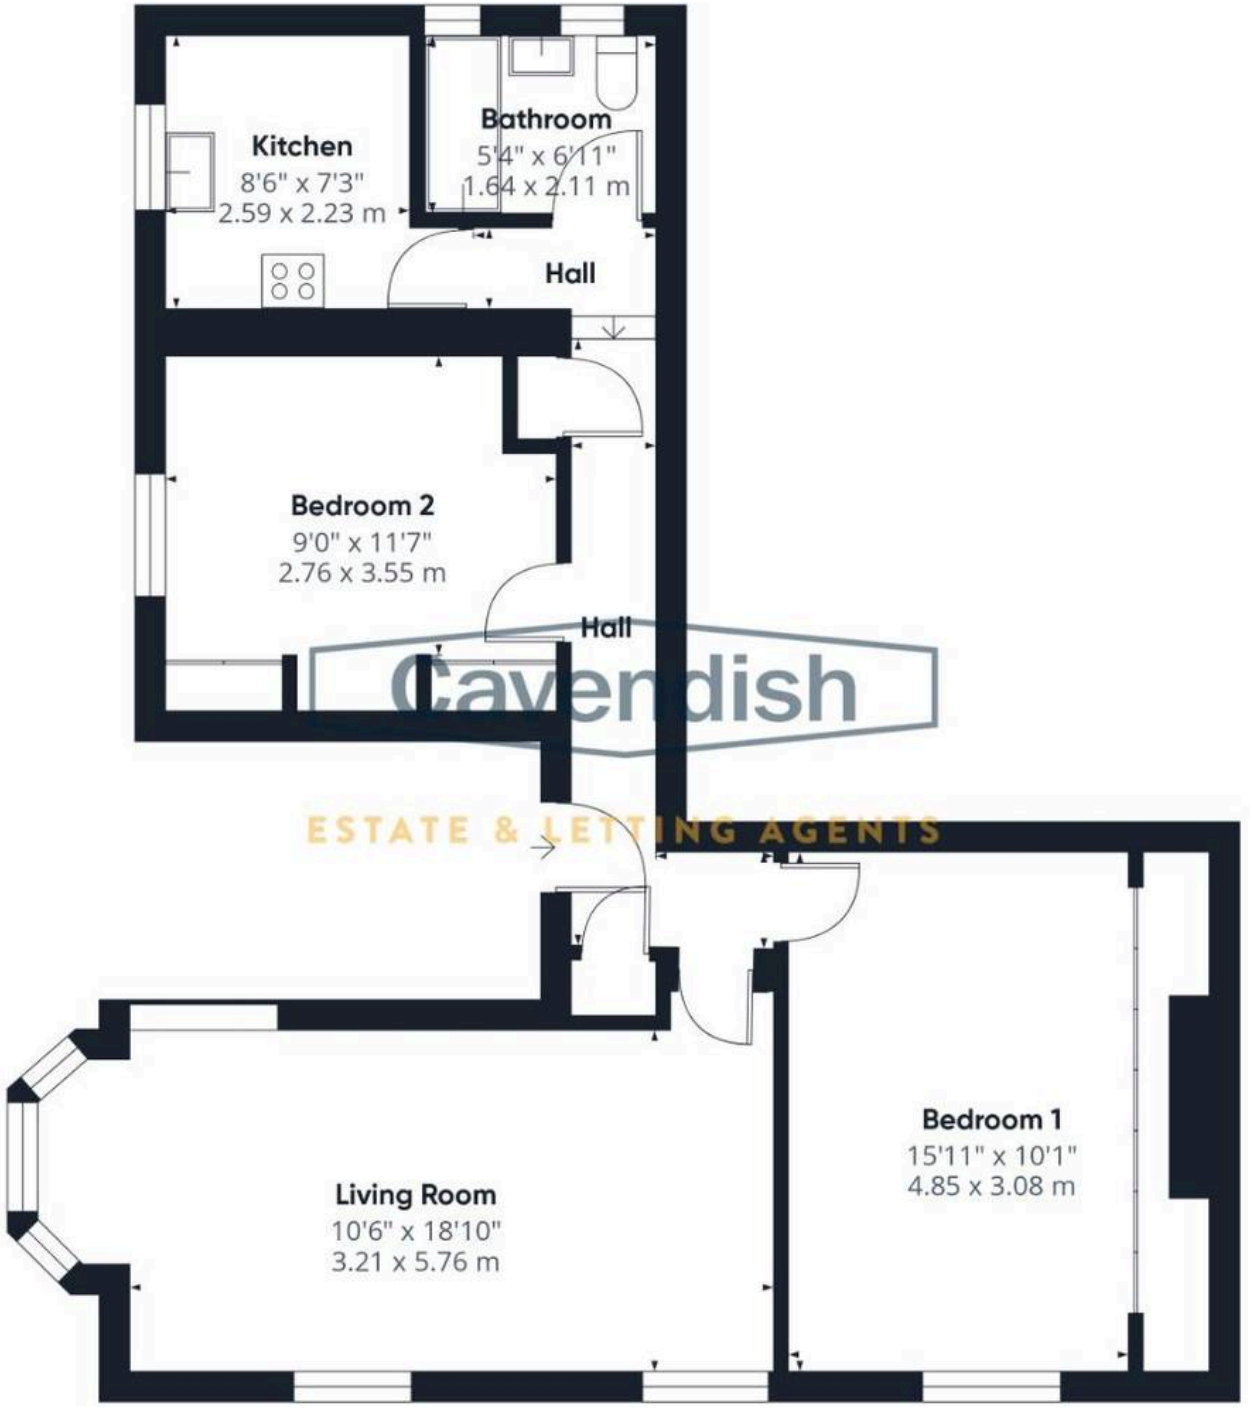

Cavendish
ESTATE & LETTING AGENTS

Approximate total area(1)

711 ft²

66.1 m²

(1) Excluding balconies and terraces

Calculations reference the RICS IPMS 3C standard. Measurements are approximate and not to scale. This floor plan is intended for illustration only.

Cavendish