



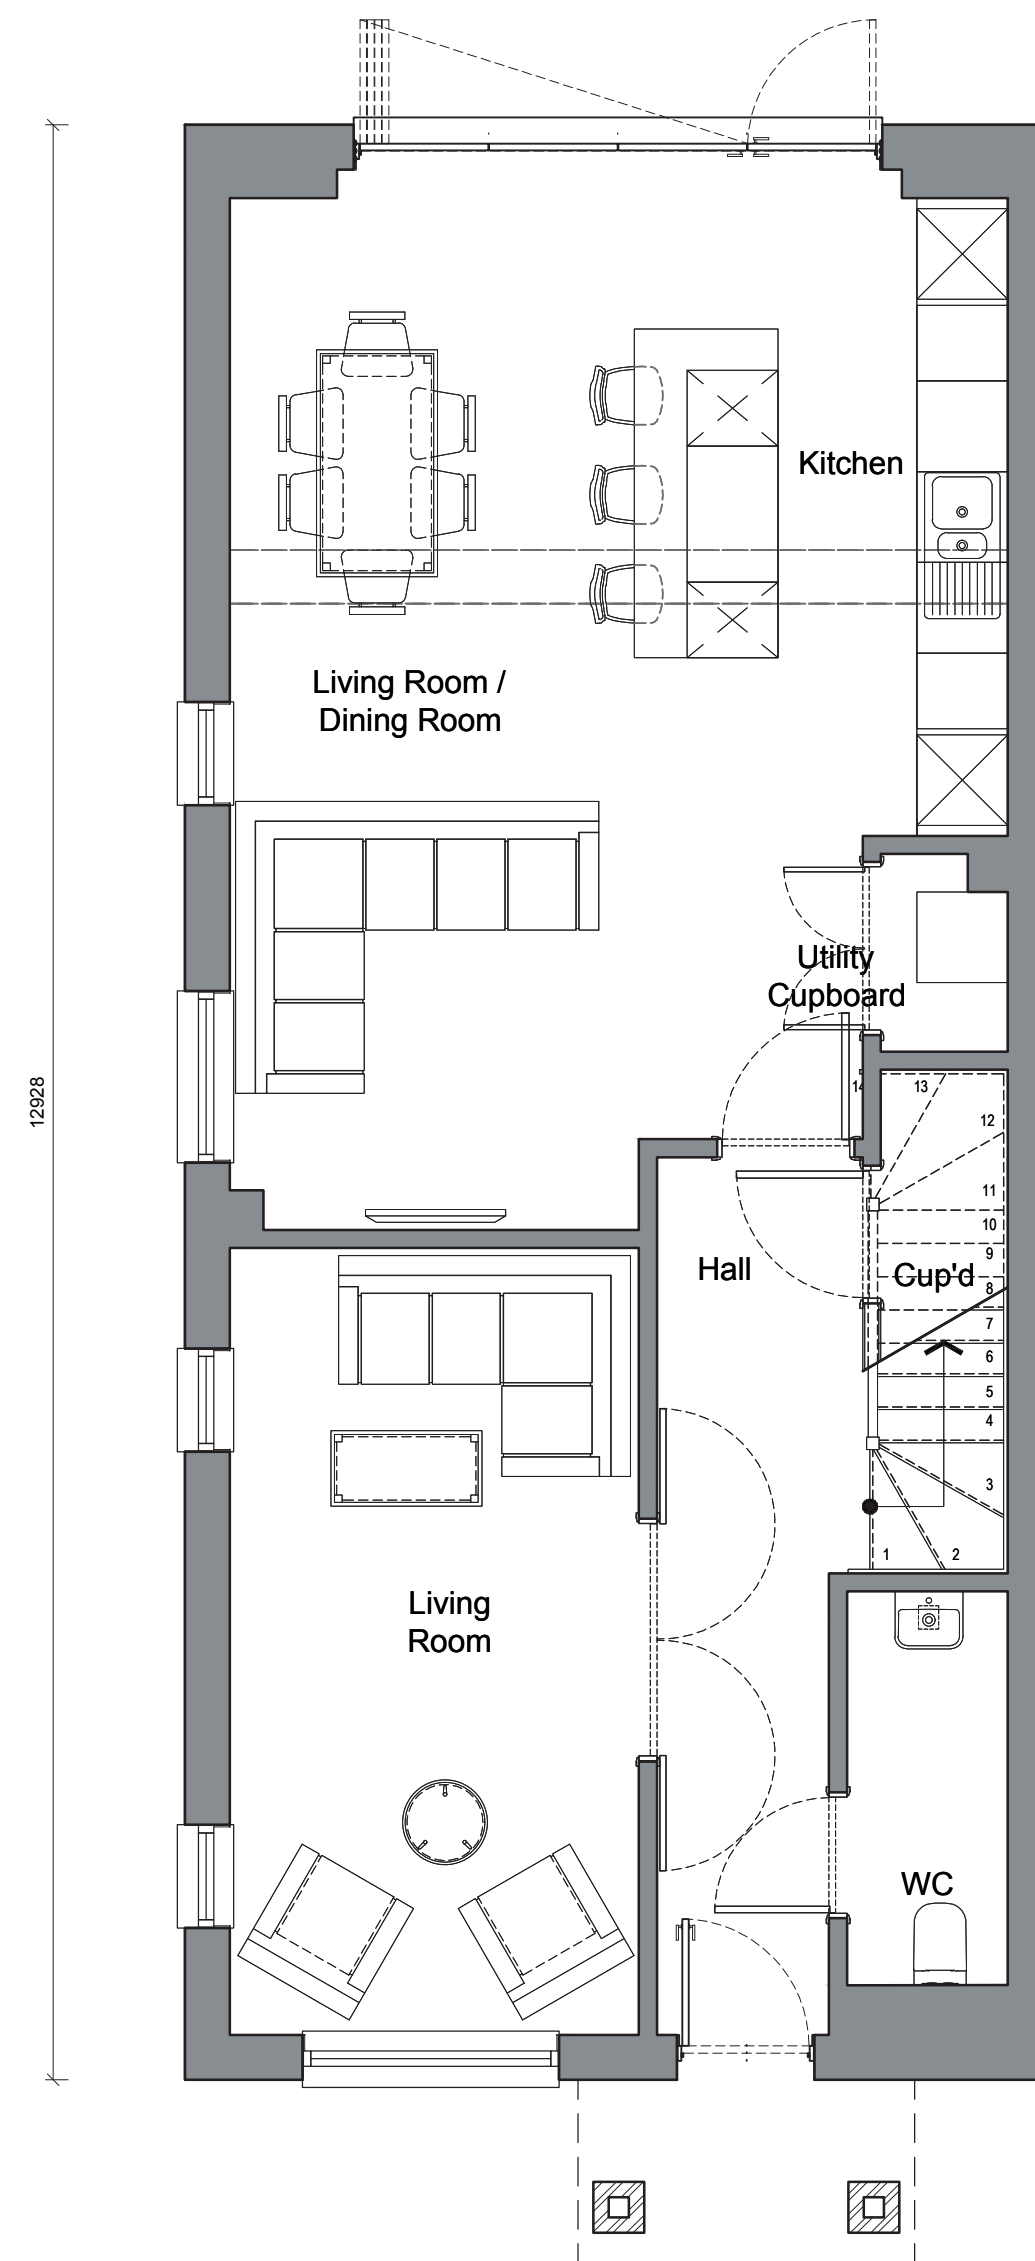

1 **Ground Floor**
1 : 50

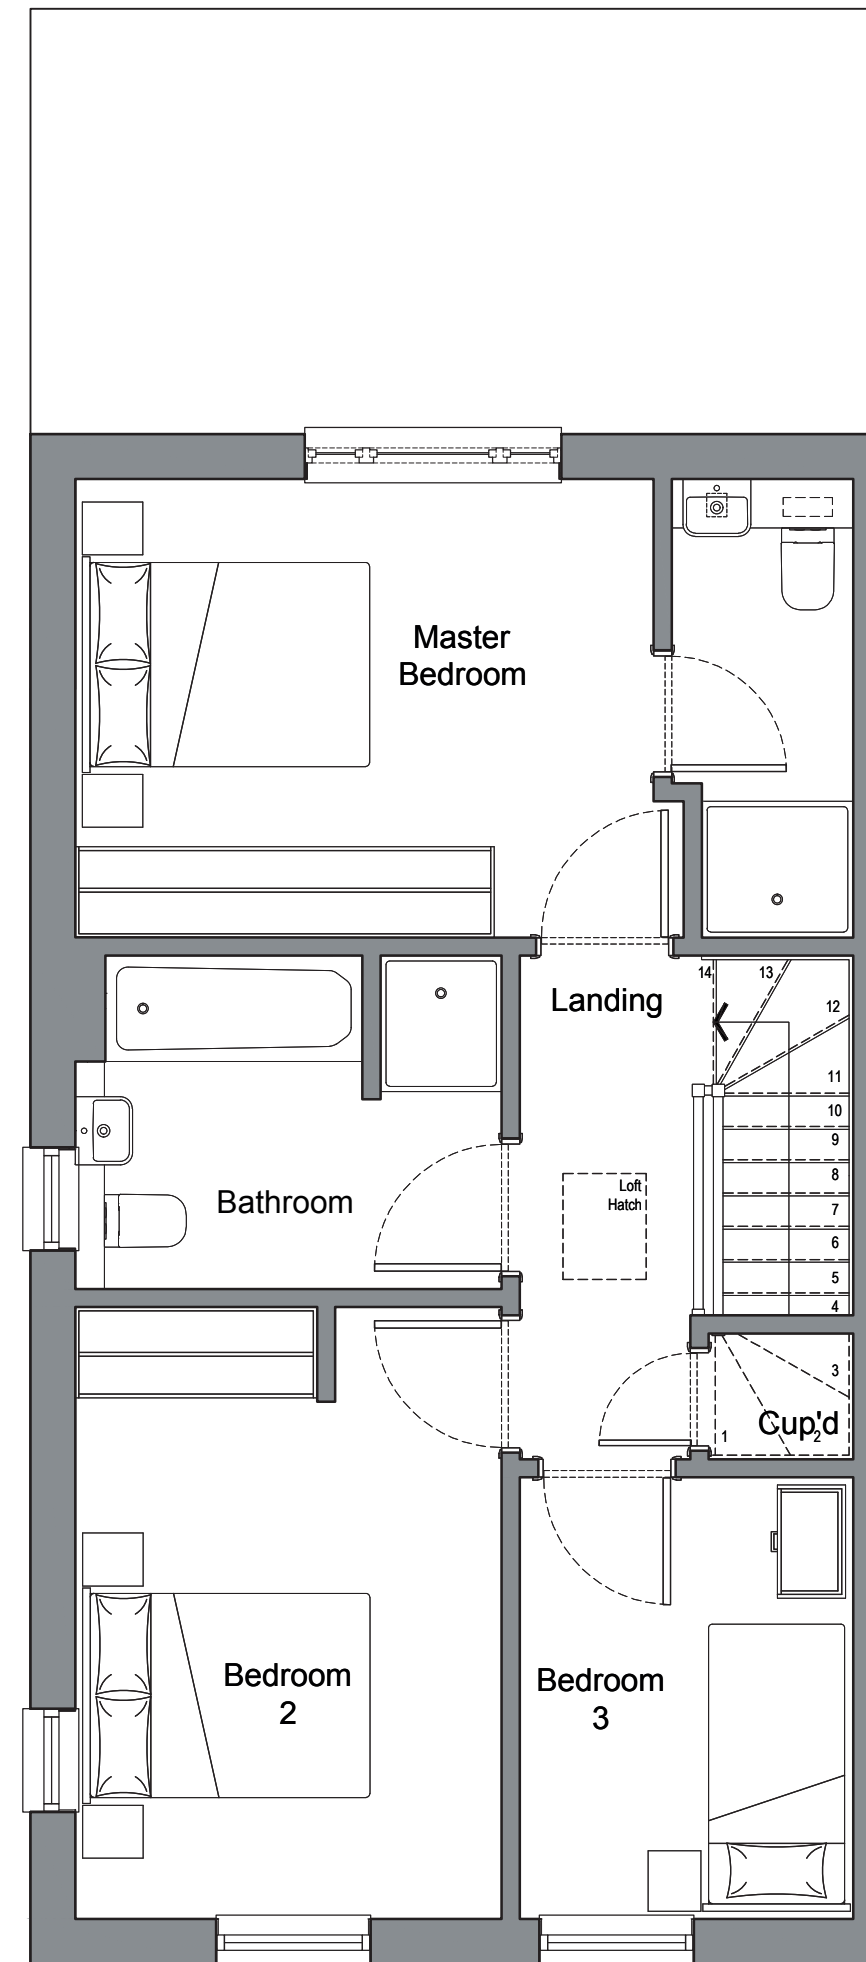

2 **First Floor**
1 : 50

Gross Internal Area

Ground floor	-	49.0m2 (526.35 sq. ft)
First floor	-	63.8m2 (686.73 sq. ft)
Total	-	112.8m2 (1214.17 sq. ft)

General Notes
The copyright in all designs, drawings, schedules, specifications and any other documentation prepared by Bocking Homes Ltd. in relation to this project shall remain the property of Bocking Homes Ltd. and must not be reissued, loaned or copied without prior written consent.

All dimensions are in millimeters (mm) unless otherwise noted. Do not scale from this drawing. Use figured dimensions only.

Check all relevant dimensions, lines and levels on site prior to commencement of construction. Any discrepancies to be reported to the Site Manager prior to contacting Architect.

This drawing is to be read in conjunction with all Architect's drawings, schedules and specifications, and all relevant consultants and/or specialists' information relating to the project.

Rev	Date	Description	Init.
-----	------	-------------	-------



Client
Bocking Homes

Job title
**Alexander Lane
Shenfield**

Drawing title
**Plot 04
GA Plans**

Scale
1:50 @ A1

Date
28/04/2026

Rev.
-

Drawn
JAG

Checked
ME

Status
CONSTRUCTION

Dwg No.
BH001-BCK-ZZ-XX-DR-A-SA.004